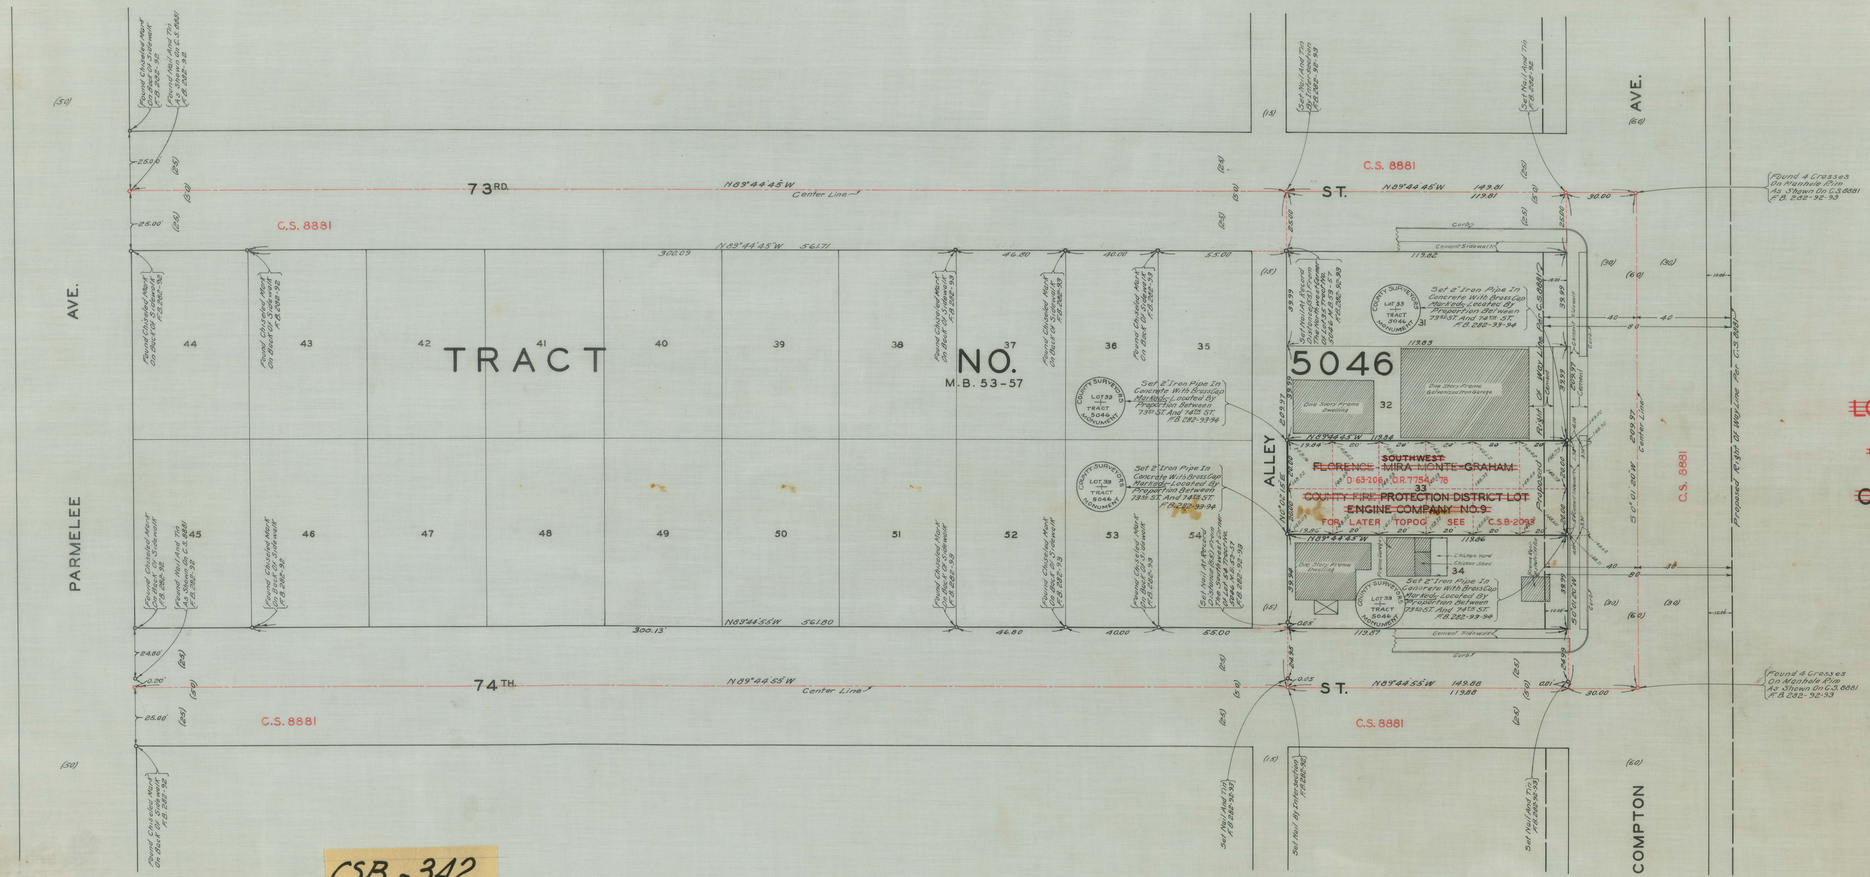

MAP OF
~~LOS ANGELES COUNTY FIRE STATION SITE Nº 9~~
IN THE
MAP OF
~~CONSOLIDATED~~ FLORENCE-SOUTHWEST
~~FLORENCE-MIRA MONTE-GRAHAM~~
~~COUNTY FIRE PROTECTION DISTRICT LOT~~
~~ENGINE COMPANY NO. 9~~

COUNTY SURVEYORS MAP Nº B-342
SCALE- 1 INCH = 20 FT.

WORK ORDER Nº 922

J.E. ROCKHOLD- COUNTY SURVEYOR
SURVEYED DECEMBER 1928

BEARINGS ARE BASED ON THE BEARING OF COMPTON AVENUE AS SHOWN ON C.S. 8881

F.B. 282-91 TO 95. F.B. 240-32 TO 33. L.B. 182-4 TO 8

FIELD WORK BY L.A.M^c GILLIVRAY
P.T. DUNLAP
OFFICE WORK BY BERT M^cATEE
CHECKED BY D.M. FINLEY

Sht 67

FOR TOPOGRAPHIC MAP SEE C.S.B-2093

~~SEE C.S.B. 3032 FOR PROPOSED SITE~~

THIS SITE ABANDONED FOR FIRE STATION PURPOSES
FOR CURRENT FIRE STATION SITE Nº 9 SEE C.S.B. 3032

CSB-342
A2 of A2

CSB-342
A1 of A2