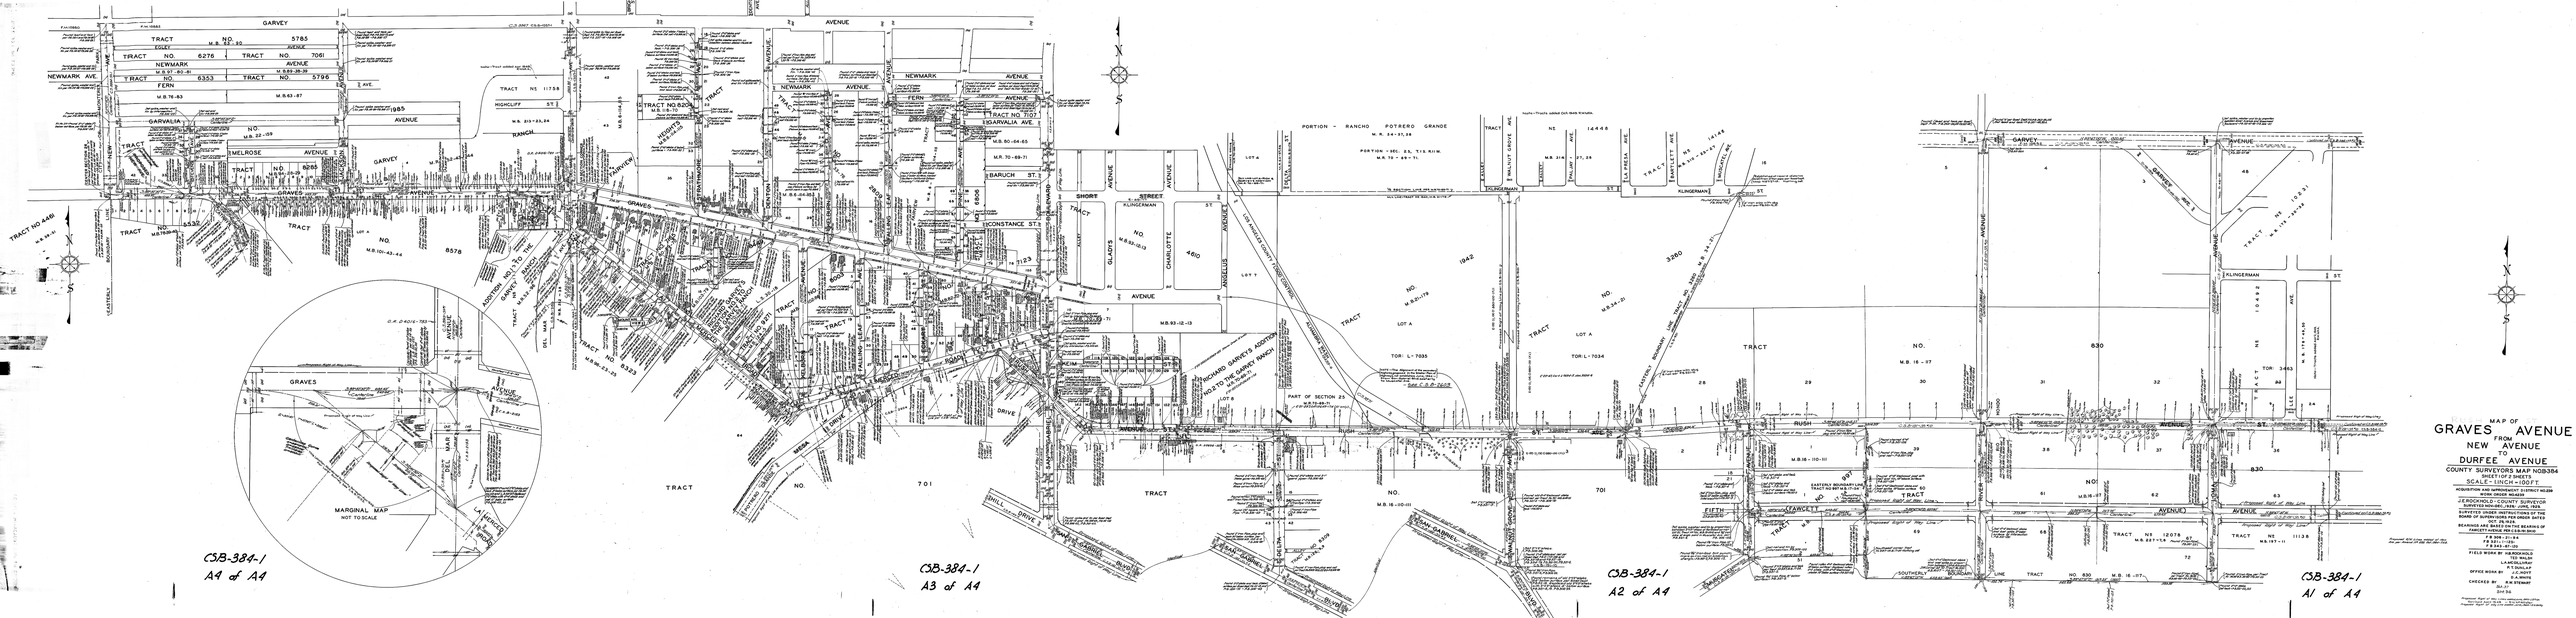
MAP OF
GRAVES AVENUE
FROM
NEW AVENUE
TO
DURFEE AVENUE
COUNTY SURVEYORS MAP NO.B384
SHEET NO. 2 SHEETS
SCALE: 1 INCH = 100 FT.
ADDITION AND ALTERATION DISTRICT NO.2.389
WORK ORDER NO. 1-1
J.E. ROCHVILLE - COUNTY SURVEYOR
SURVEYED NOV-DEC., 1929; JUNE, 1928
ADDITION AND ALTERATION DISTRICT NO.2.389
BASED ON ORDER INSTRUCTIONS OF THE
BOARD OF SUPERVISORS MINUTES DATED
OCT. 29, 1929.
BEARINGS ARE BASED ON THE BEARING OF
FARGETT AVENUE PER LOS ANGELES
COUNTY SURVEY
F.B. 208 - 21/24
F.B. 241 - 1/26
F.B. 242 - 45/48
FIELD WORK BY: H.D. RAYNOLDS
TED WALSH
L.A. MCCLELLAN
J.E. ROCHVILLE
OFFICE WORK BY: S.J. HUNT
D.A. SMITH
CHECKED BY: R.H. STEWART
M.J.F.
JULY 26
MARGINAL MAP
NOT TO SCALE
CSB-384-1
A4 of A4
CSB-384-1
A3 of A4
CSB-384-1
A2 of A4
CSB-384-1
A1 of A4