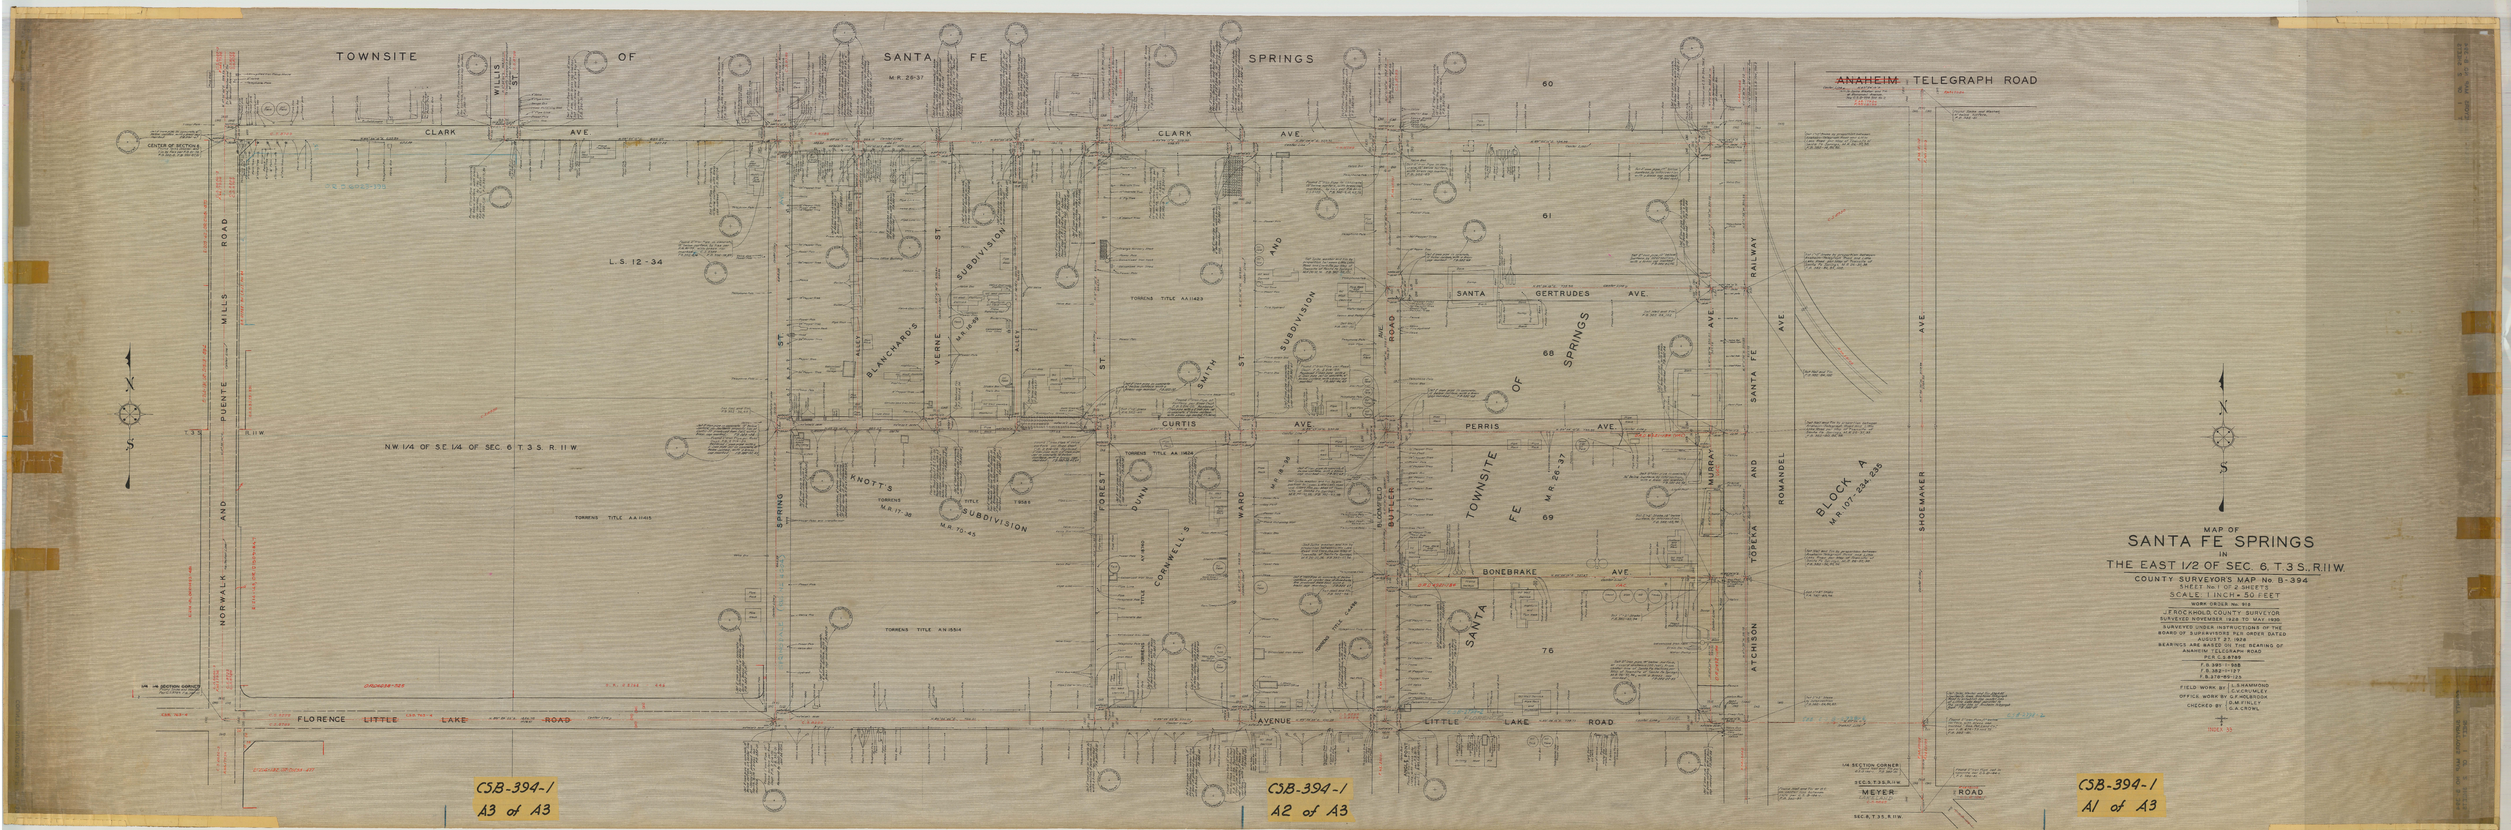
TOWNSITE OF SANTA FE SPRINGS
M.R. 26-37
ANAHEIM TELEGRAPH ROAD
CLARK AVE.
WILLIS ST.
CENTER OF SECTIONS
L.S. 12-34
NW 1/4 OF SE 1/4 OF SEC. 6 T.3 S. R.11 W.
NORWALK AND PUENTE MILLS ROAD
BLANCHARD'S SUBDIVISION
VERNE ST.
SPRING ST.
KNOTT'S SUBDIVISION
M.R. 17-38
M.R. 70-45
FOREST ST.
DUNN
CORNWELL'S
SMITH ST.
WARD ST.
AND SUBDIVISION
BUTLER ROAD
BLOCKFIELD
SANTA GERTRUDES AVE.
CURTIS AVE.
PERRIS AVE.
BONEBRAKE AVE.
TOWNSITE OF SANTA FE SPRINGS
M.R. 26-37
MURRAY AVE.
SANTA FE RAILWAY
ATCHISON TOPEKA AND SANTA FE
ROMANDEL AVE.
SHOEMAKER AVE.
BLOCK A
M.R. 107-234, 235
60
61
68
69
76
FLORENCE LITTLE LAKE ROAD
AVENUE LITTLE LAKE ROAD
MEYER ROAD
SEC. 6, T.3 S., R.11 W.
MAP OF
SANTA FE SPRINGS
IN
THE EAST 1/2 OF SEC. 6, T.3 S., R.11 W.
COUNTY SURVEYOR'S MAP No. B-394
SHEET No. 1 OF 2 SHEETS
SCALE: 1 INCH = 50 FEET
WORK ORDER No. 912
J.F. ROCKHOLD, COUNTY SURVEYOR
SURVEYED NOVEMBER 1928 TO MAY 1930
SURVEYED UNDER INSTRUCTIONS OF THE BOARD OF SUPERVISORS PER ORDER DATED AUGUST 27, 1928
BEARINGS ARE BASED ON THE BEARING OF ANAHEIM TELEGRAPH ROAD
P.C.R.C.S. 8789
F.B. 389-1-1968
F.B. 382-1-1127
F.B. 378-89-125
FIELD WORK BY L.S. HAMMOND, C.V. CRUMLEY
OFFICE WORK BY G.F. HOLBROOK
CHECKED BY G.M. FINLEY, G.A. CROWL
INDEX 55
CSB-394-1
A3 of A3
CSB-394-1
A2 of A3
CSB-394-1
A1 of A3