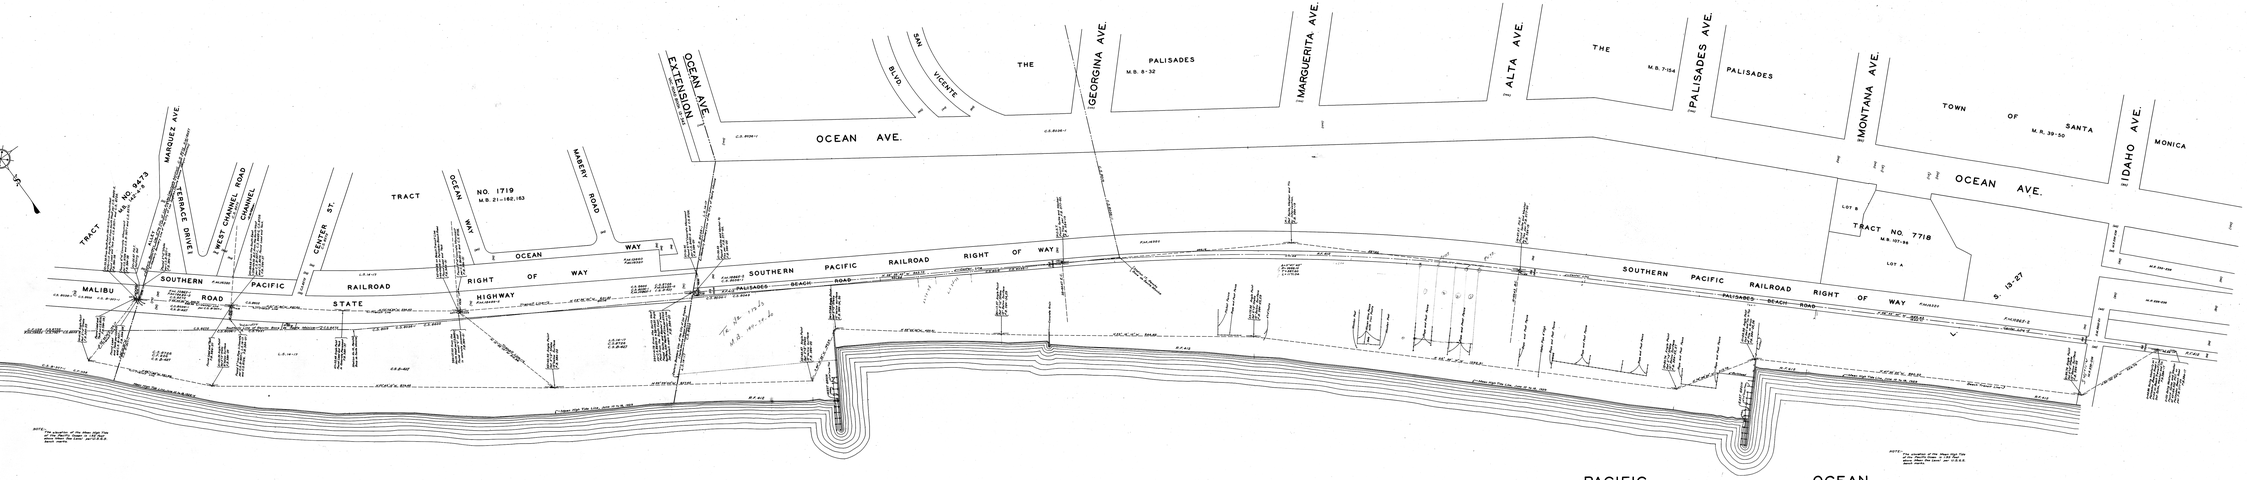

MAP SHOWING

LINE OF MEAN HIGH TIDE

OF THE

PACIFIC OCEAN

FROM

IDAHO AVENUE

TO

WESTERLY BOUNDARY LINE OF THE CITY OF LOS ANGELES

(SANTA MONICA CANYON ADDITION)

COUNTY SURVEYOR'S MAP NO. B-409

SCALE: 1 INCH = 50 FT.

J. E. ROCKHOLD, COUNTY SURVEYOR

SURVEYED IN JUNE, 1929.

WORK ORDER NO. 947

BEARINGS ARE BASED ON THE BEARING OF MALIBU ROAD STATE HIGHWAY

PER C.S.B.-501, SHEET NO. 1

FB 384-10 SLITHELL & ABERSON

FIELD WORK BY C. H. EVANS

OFFICE WORK BY C. H. EVANS

CHECKED BY D. M. FINLEY

Sheet 21 of 58

CSB-409