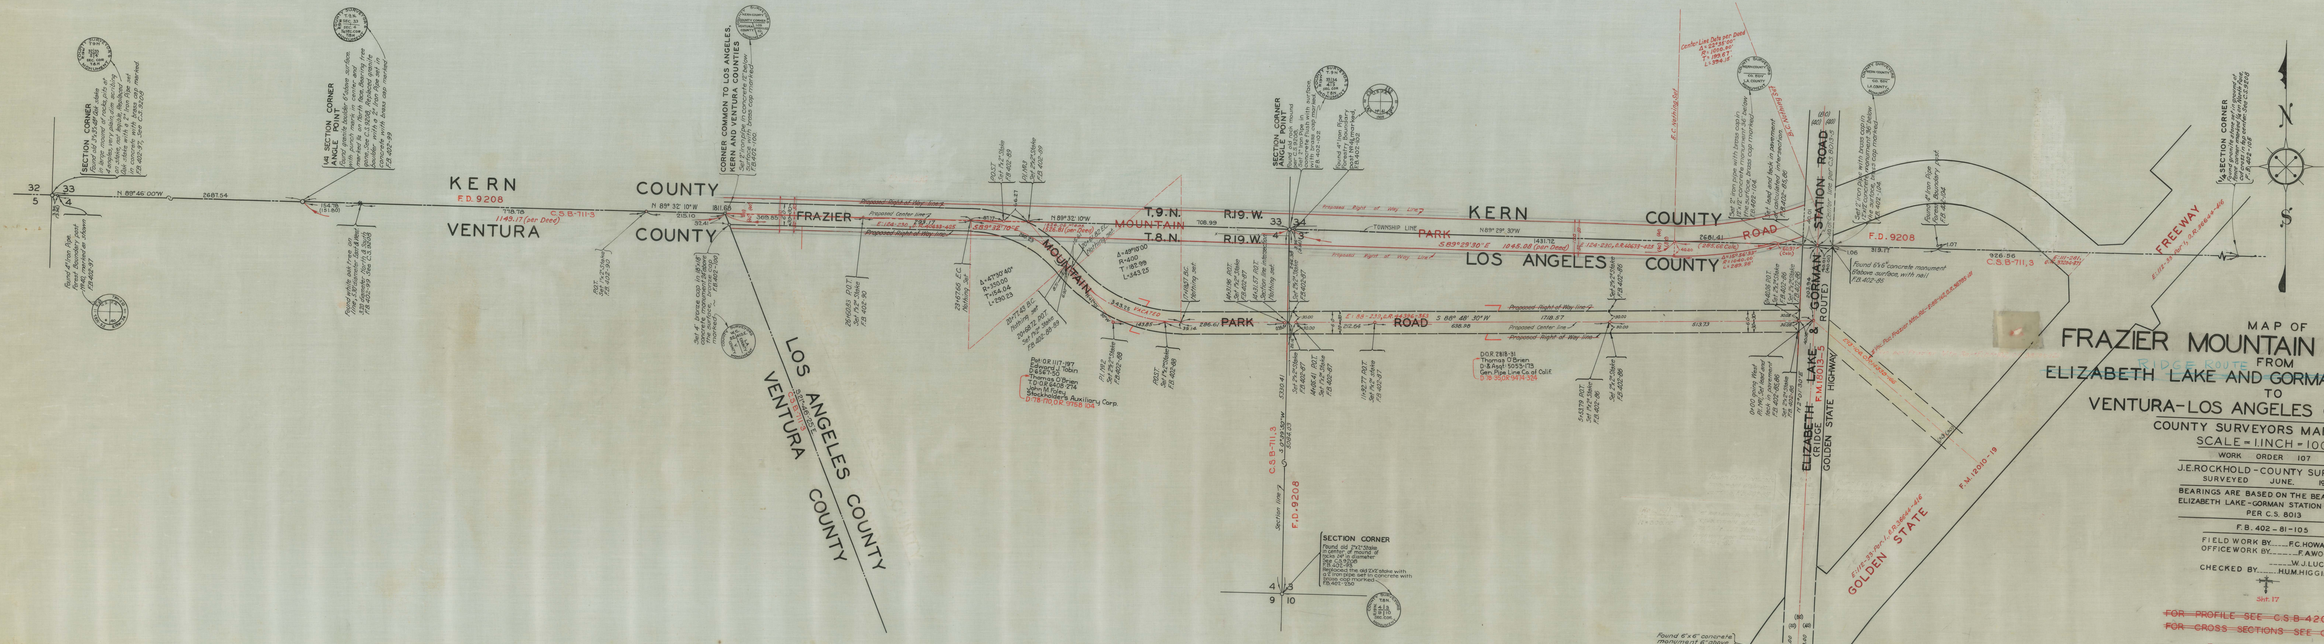

32
33
5
4
N 89° 46' 00" W
2687.54
SECTION CORNER
Found old 3"x3"x48" Oak stake in large mound of rocks, pits at 4 angles, very plain, dim scribing on stake, not legible. Replaced Oak stake with a 2" Iron Pipe set in concrete with brass cap marked. F.B. 402-97, See C.S. 9208
Found 4" Iron Pipe. Forest Boundary post №40, marked as shown F.B 402-97
1/4 SECTION CORNER ANGLE POINT
Found granite boulder 6" above surface, with punch mark in center and marked 1/4 on North face. Bearing tree gone. See C.S. 9208. Replaced granite boulder with a 2" Iron Pipe set in concrete with brass cap marked. F.B. 402-99
Found white oak tree on line, 5.30' diameter East & West, 3.20 diameter North & South. F.B. 402-99 See C.S. 9208
154.78
(151.80)
KERN
F.D. 9208
778.78
1149.17 (per Deed)
C.S.B.-711-3
VENTURA
COUNTY
COUNTY
N 89° 32' 10" W
215.10
1811.68
32.41
P.O.T. Set 1"x2" Stake F.B. 402-90
CORNER COMMON TO LOS ANGELES, KERN AND VENTURA COUNTIES
Set 2" iron pipe in concrete 12" below surface with brass cap marked F.B. 402-100.
Set 4" bronze cap in 18"x18" concrete monument 24" above the surface, bronze cap marked ~ F.B. 402-100
LOS ANGELES COUNTY
VENTURA COUNTY
S 21°-46'-25" E.
C.S.B.-711-3
369.85
FRAZIER
MOUNTAIN
PARK
ROAD
Proposed Right of Way line
Proposed Center line
E: 124-230, O.R. 40633-425
293.17
S 89° 32' 10" E
87.77
66.27
26+60.83 P.O.T. Set 1"x2" Stake F.B. 402-90
P.O.S.T. Set 1"x2" Stake F.B. 402-89
P.I. №3 Set 2"x2" Stake F.B. 402-89
N 89° 32' 10" W
526.06 Meas.
526.81 (per Deed)
20+61.82 E.C. Nothing set.
23+67.66 E.C. Nothing Set
Δ=47°30'40" R=350.00 T=154.04 L=290.23
Δ=49°10'00 R=400 T=182.99 L=343.25
20+77.43 B.C. Nothing set
20+68.72 P.O.T. Set 1"x2" Stake F.B. 402-88-89
343.25 VACATED
143.85
39.14
286.61
17+18.57 B.C. Nothing set.
P.I. №2 Set 2"x2" Stake F.B. 402-88
P.O.S.T. Set 1"x2" Stake F.B. 402-88
Pat: O.R. 1117-197 Edward J. Tobin
D: 6567-50 Thomas O'Brien
T.D: O.R. 6408-274 John M. Foley
Stockholder's Auxiliary Corp.
D: 78-170, O.R. 9758 104
T.9.N.
T.8.N.
R.19.W.
R.19.W.
708.99
33
34
4
3
SECTION CORNER ANGLE POINT
Found old rock mound per C.S. 9208. Set 2" Iron Pipe in concrete flush with surface, with brass cap marked. F.B. 402-102
Found 4" Iron Pipe Forestry Boundary post №41, marked, F.B. 402-102
14+31.96 P.O.T. Set 1"x2" Stake F.B. 402-87
14+31.57 P.O.T. Section line intersection Nothing set.
Set 2"x2" Stake F.B. 402-87
14+05.41 P.O.T. Set 1"x2" Stake F.B. 402-87
11+92.77 P.O.T. Set 1"x2" Stake F.B. 402-87
TOWNSHIP LINE
N 89° 29' 30" W
S 89° 29' 30" E
1045.08 (per Deed)
1431.72
E: 124-230, O.R. 40633-425
Proposed Right of Way Line
KERN COUNTY
LOS ANGELES COUNTY
E: 88-239, O.R. 44396-353
S 88° 48' 30" W
212.64
638.98
1718.57
513.73
30.00
D: O.R. 2818-31 Thomas O'Brien
D: & Asgt: 5053-173 Gen. Pipe Line Co. of Calif.
D: 78-35, O.R. 9474-324
5+53.79 P.O.T. Set 1"x2" Stake F.B. 402-86
Set 2"x2" Stake F.B. 402-86
5330.41
S 0°39'50" W
5084.03
C.S.B.-711, 3
F.D. 9208
Section line
SECTION CORNER
Found old 2"x2" Stake in center of mound of rocks 24" in diameter See C.S. 9208 F.B. 402-93
Replaced the old 2"x2" stake with a 2" iron pipe set in concrete with brass cap marked F.B. 402-250
9
10
Center Line Data per Deed
Δ=22°35'00" R=1000.00' T=199.67' L=394.15'
E.C. Nothing Set
B.C. Nothing Set
2681.41
(285.66 Calc.)
Δ=15°56'33" R=1040.00 L=289.38'
60.97 (Calc.)
40.00
Set 2" iron pipe with brass cap in 12"x12" concrete monument 36" below the surface, brass cap marked F.B. 402-104.
Set lead and tack in pavement at calculated intersection. F.B. 402-85, 86
STATION ROAD
Center line per C.S. 8013-5
(80) (40) (40)
40.01
203.94
1.06
319.17
F.D. 9208
Found 6"x6" concrete monument 6" above surface, with nail F.B. 402-85
Found 4" Iron Pipe Forest Boundary post. F.B. 402-104
1.07
926.56
C.S.B.-711, 3
E: 111-281, O.R. 37204-371
FREEWAY
E: 112-33 Par. 1, O.R. 36644-416
1/4 SECTION CORNER
Found granite stone set in ground at fence corner marked 1/4 on North face, cut cross in top center. See C.S. 9208 F.B. 402-105
N
S
0+40.06 P.O.T. Set 2"x2" Stake F.B. 402-86
Set 2"x2" Stake F.B. 402-86
0+00 going West P.I. №1, Set lead and tack in pavement F.B. 402-85, 86
Set 2"x2" Stake F.B. 402-86
30.05
N 2°01'30" E
ELIZABETH LAKE & GORMAN
(RIDGE ROUTE)
GOLDEN STATE HIGHWAY
F.M. 18013-5
E: 113-108, O.R. 14338-166
Vac. Por. Frazier Mtn. Rd.~ E: 88-162, O.R. 38785-121
(30) (30)
F.M. 12010-19
GOLDEN STATE
E: 112-33-Par. 1, O.R. 36644-416
Found 6"x6" concrete monument 6" above surface. F.B. 402-85
Found 6"x6" concrete monument 6" above surface. F.B. 402-86
(Record) Δ=27°37'00" R=500.00'
Set lead and tack for replacement of E.C., Sta. 667+22.17 State highway per C.S. 8013-5. F.B. 402-85
E: 100-183, O.R. 33938-341
E: 112-33 Par. 2, O.R. 36644-416
40.00

MAP OF

FRAZIER MOUNTAIN PARK ROAD

FROM

RIDGE ROUTE

~~ELIZABETH~~ LAKE AND ~~GORMAN STATION~~ ROAD

TO

VENTURA-LOS ANGELES COUNTY LINE

COUNTY SURVEYORS MAP № B-419

SCALE = 1 INCH = 100 FT.

WORK ORDER 107

J.E. ROCKHOLD - COUNTY SURVEYOR
SURVEYED JUNE. 1929

BEARINGS ARE BASED ON THE BEARING OF ELIZABETH LAKE-GORMAN STATION ROAD PER C.S. 8013

F.B. 402-81-105

FIELD WORK BY F.C. HOWARD
OFFICE WORK BY F.A. WOOD
W.J. LUCAS
CHECKED BY H.U.M. HIGGINS

Sht. 17

~~FOR PROFILE SEE C.S.B-420~~ Vacated
~~FOR CROSS SECTIONS SEE C.S.B-424~~ Vacated

Revised Oct. 1958 R.L. Green
Revised May 1960 - W.D. Reynolds

CSB - 419
A1 of A2

CSB - 419
A2 of A2