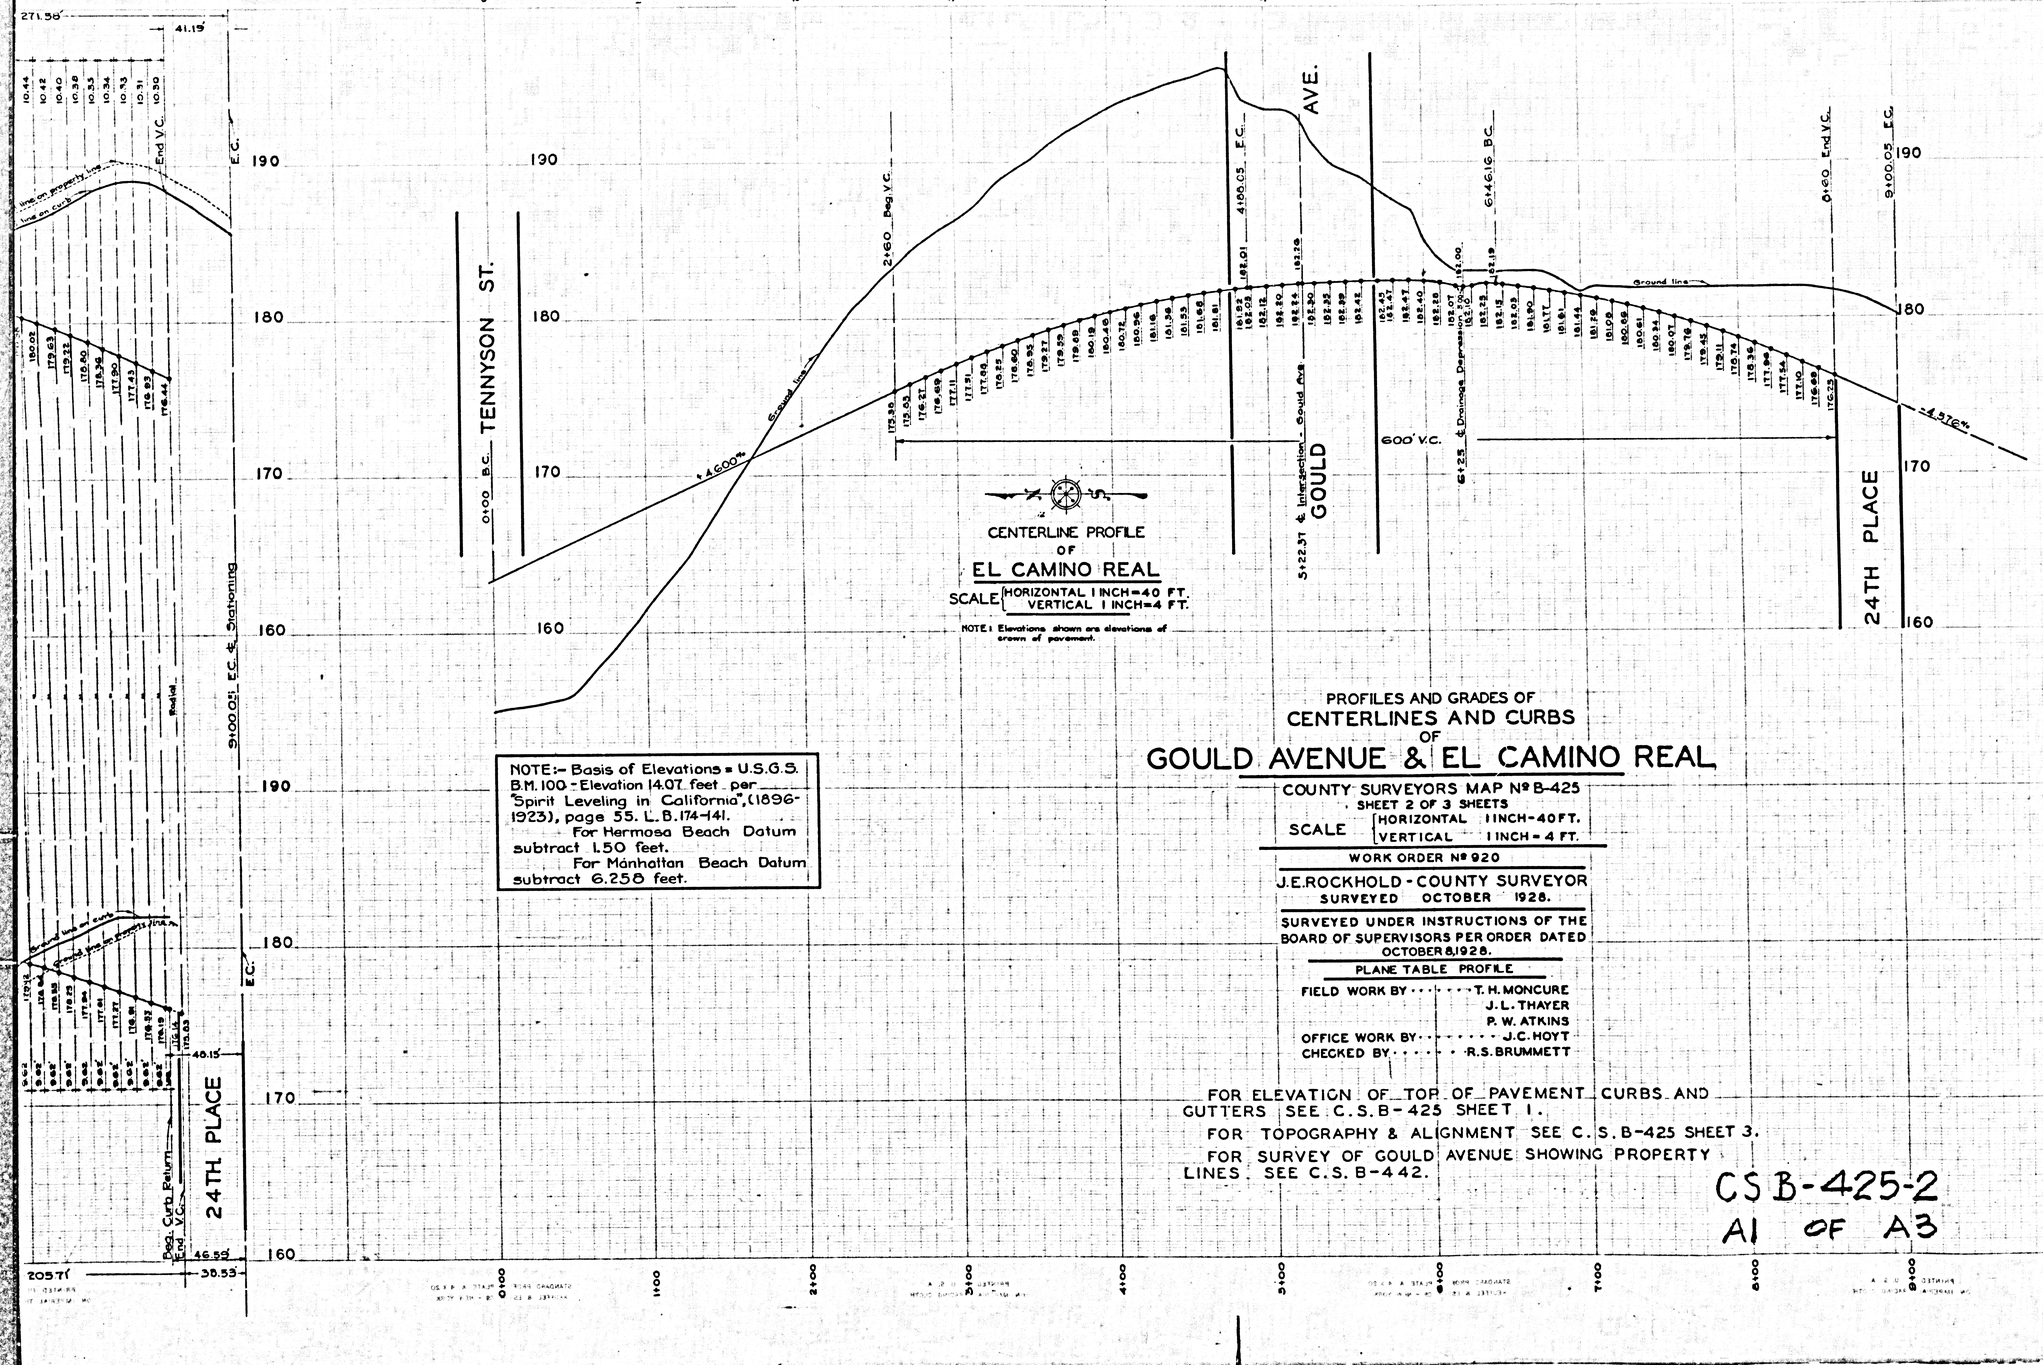


CENTERLINE PROFILE
OF
EL CAMINO REAL

SCALE { HORIZONTAL 1 INCH=40 FT.
VERTICAL 1 INCH=4 FT.

NOTE: Elevations shown are elevations of crown of pavement.

NOTE:- Basis of Elevations = U.S.G.S. B.M. 100 - Elevation 14.07 feet per "Spirit Leveling in California", (1896-1923), page 55. L.B. 174-141.
For Hermosa Beach Datum subtract 1.50 feet.
For Manhattan Beach Datum subtract 6.258 feet.

PROFILES AND GRADES OF
CENTERLINES AND CURBS
OF
GOULD AVENUE & EL CAMINO REAL

COUNTY SURVEYORS MAP Nº B-425
SHEET 2 OF 3 SHEETS
SCALE { HORIZONTAL 1 INCH=40 FT.
VERTICAL 1 INCH = 4 FT.

WORK ORDER Nº 920

J.E. ROCKHOLD - COUNTY SURVEYOR
SURVEYED OCTOBER 1928.

SURVEYED UNDER INSTRUCTIONS OF THE BOARD OF SUPERVISORS PER ORDER DATED OCTOBER 8, 1928.

PLANE TABLE PROFILE

FIELD WORK BY ..... T. H. MONCURE
J. L. THAYER
P. W. ATKINS
OFFICE WORK BY ..... J. C. HOYT
CHECKED BY ..... R. S. BRUMMETT

FOR ELEVATION OF TOP OF PAVEMENT CURBS AND GUTTERS SEE C.S.B-425 SHEET 1.
FOR TOPOGRAPHY & ALIGNMENT SEE C.S.B-425 SHEET 3.
FOR SURVEY OF GOULD AVENUE SHOWING PROPERTY LINES SEE C.S.B-442.

CSB-425-2
A1 OF A3

SHEET NO 2 OF 3 SHEETS
COUNTY SURVEYORS MAP NO B-425

NORTH CURB

EL CAMINO REAL

PROFILE OF
PROPERTY LINES & CURBS
OF
GOULD AVENUE

SCALE { HORIZONTAL 1 INCH=40 FT.
VERTICAL 1 INCH=4 FT.

NOTE: Elevations shown are top of curb.

SOUTH CURB

EL CAMINO REAL

TENNYSON STREET

EAST CURB

PROFILE OF
PROPERTY LINES & CURBS
OF
EL CAMINO REAL

SCALE { HORIZONTAL 1 INCH=40 FT.
VERTICAL 1 INCH=4 FT.


NOTE: Elevations shown are top of curb.


WEST CURB

GOULD AVENUE

24TH. PLACE

CS B-425-2
A2 OF A3

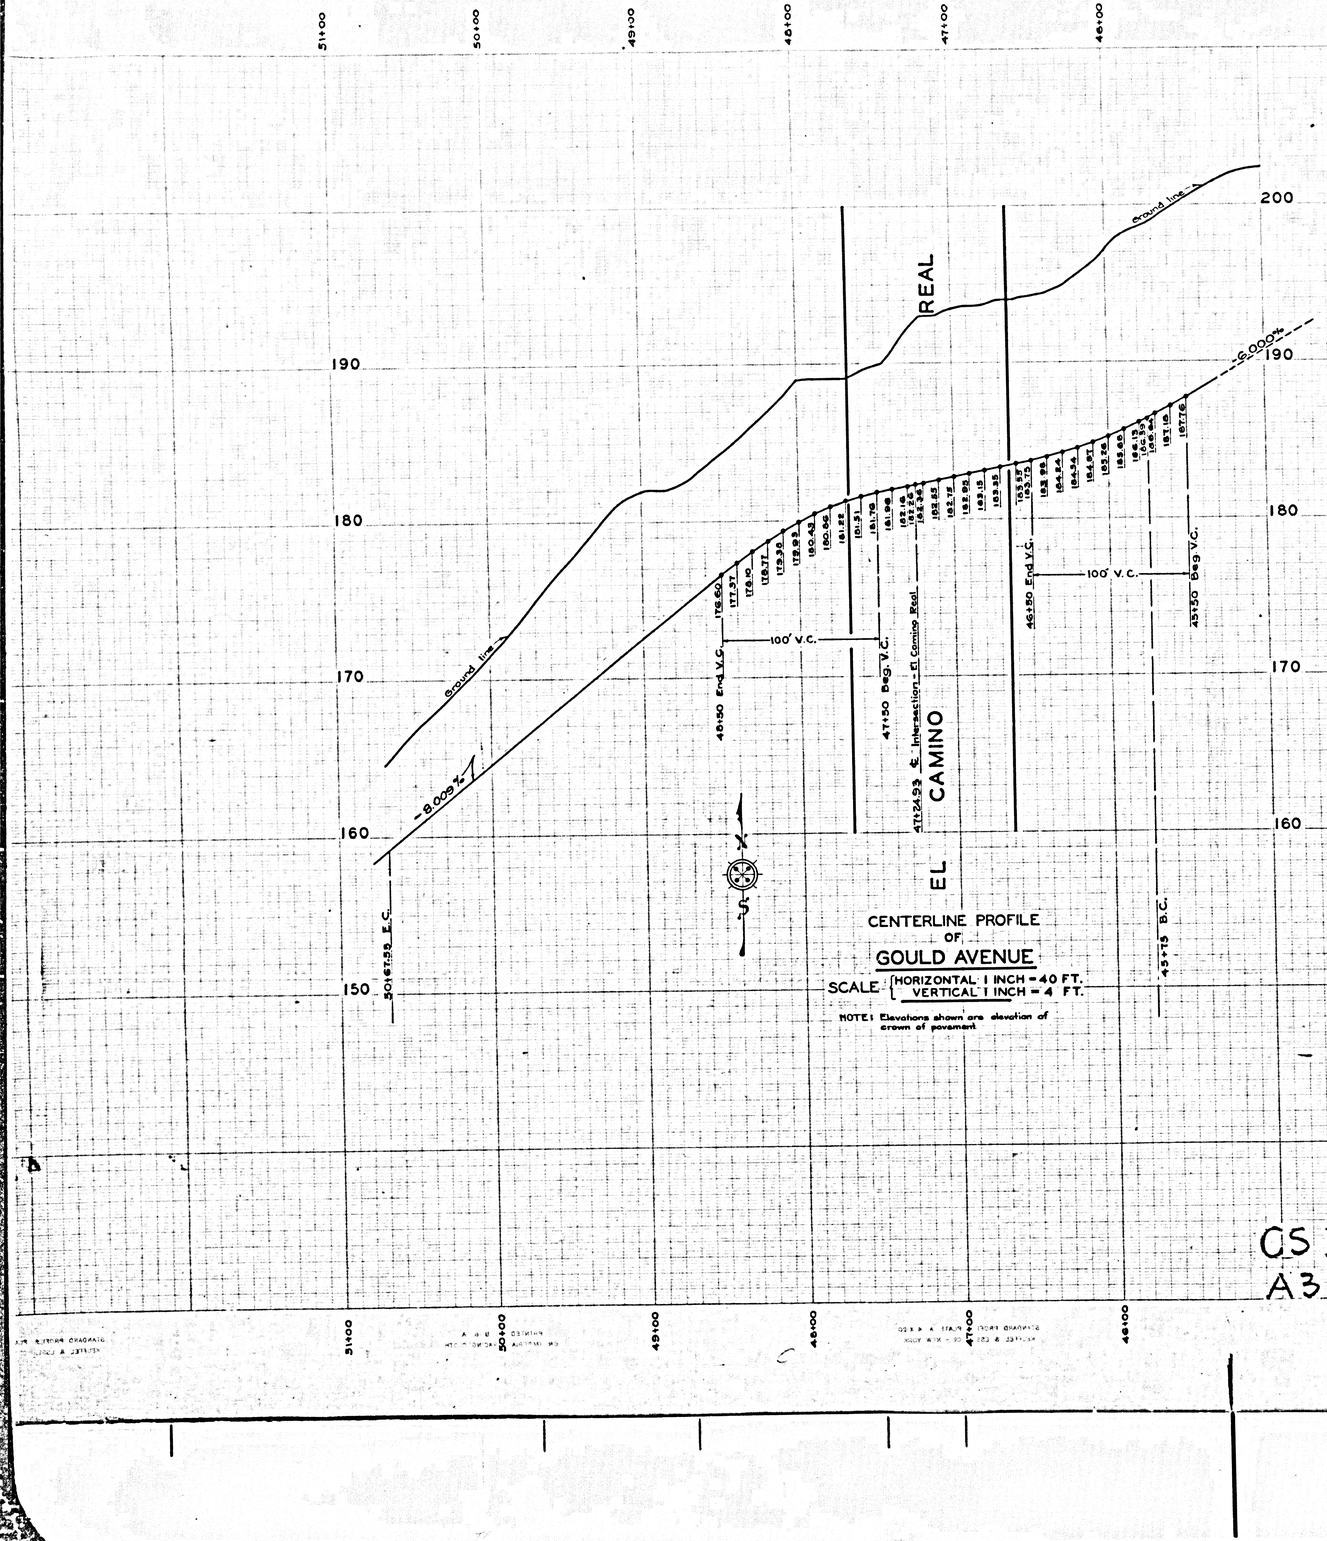

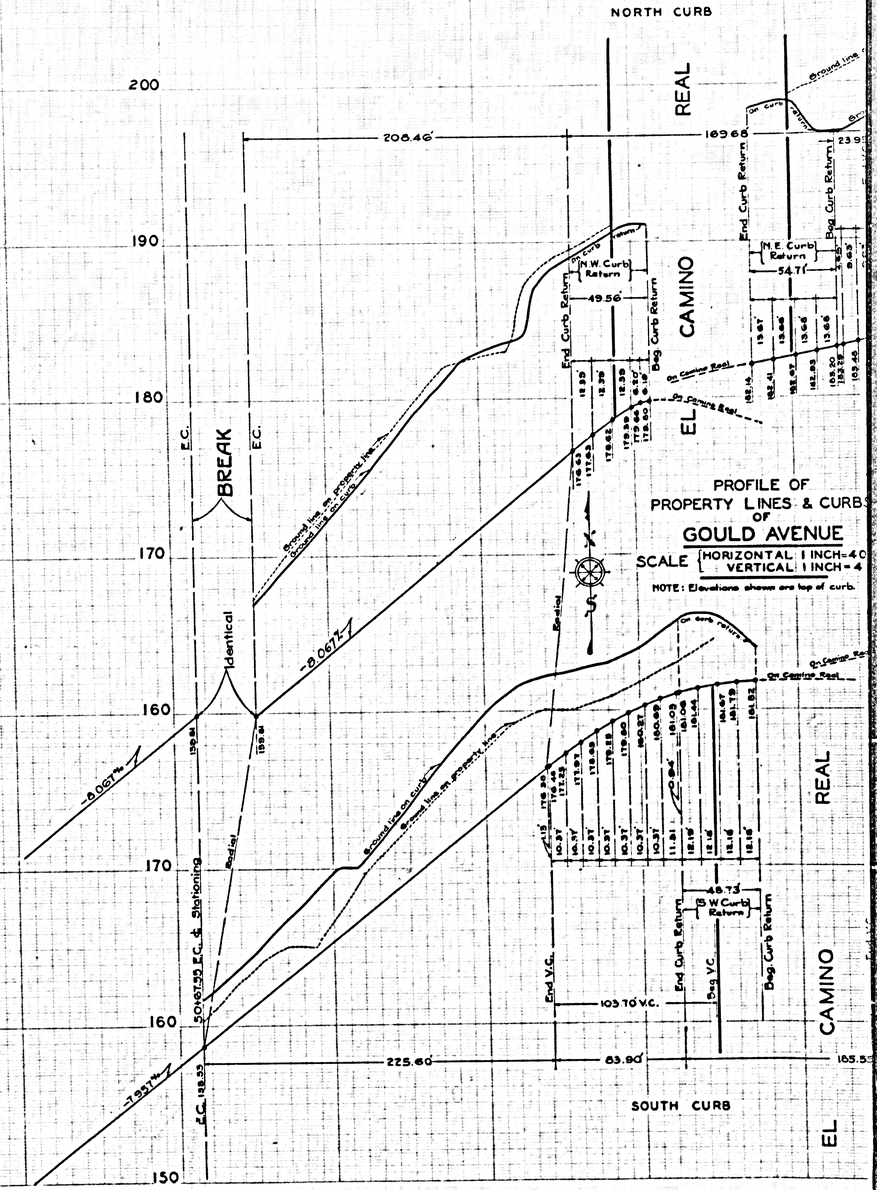

CS B-425-2
A3 OF A3