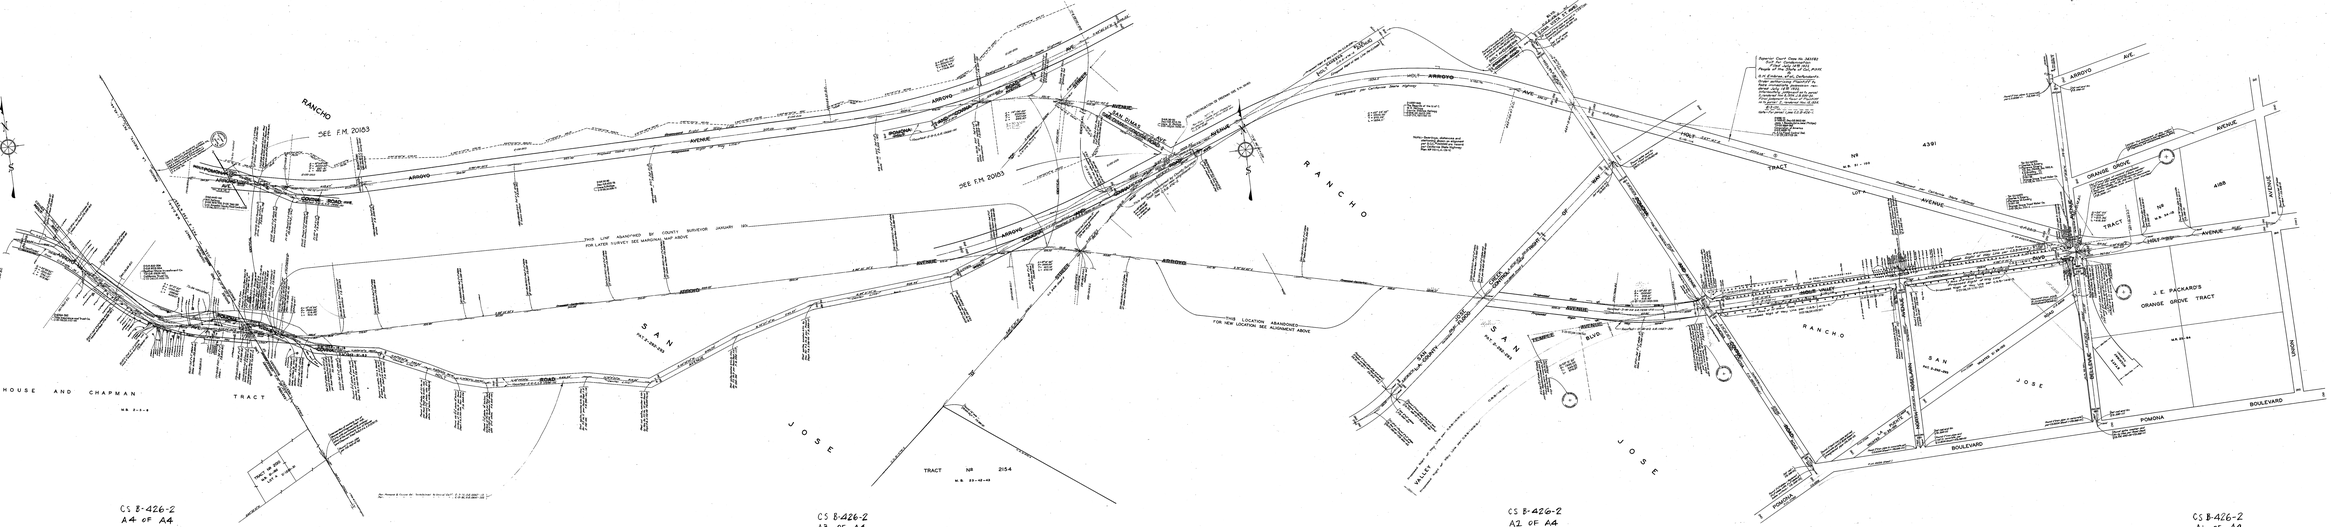

MAP OF

ARROYO AVENUE

FROM

BARRANCA STREET

TO

POMONA AND COVINA ROAD

COUNTY SURVEYORS MAP NO B-426

SCALE 1 INCH = 100 FT.

RECORD OF SURVEY

BOOK ORDER NO 4-51

J.E. ROCHESTER, COUNTY SURVEYOR

SURVEYED UNDER INSTRUCTIONS OF THE
BOARD OF SUPERVISORS RES. ORDER DATED
MARCH 6, 1951

BEARINGS ARE BASED ON SOLAR OBSERVATIONS

F.B. NOTES	E.A. BAILEY - 1951
FIELD WORK BY	E.A.BAILEY R.J.HOWARD C.A.HOWARD
OFFICE WORK BY	C.A.HOWARD E.A.BAILEY
CHECKED BY	R.W. DRUMMY

For Revisions & Notes Re-arranged & Not Set, 4-48-51
For Change in a Portion of Arroyo Ave. Not Set, 4-48-51 Incorporated by Order Rejecting 17-48-51 & 18-48-51

Recorded MAPS, Book

Sheet No. 1 of 1 Sheets