


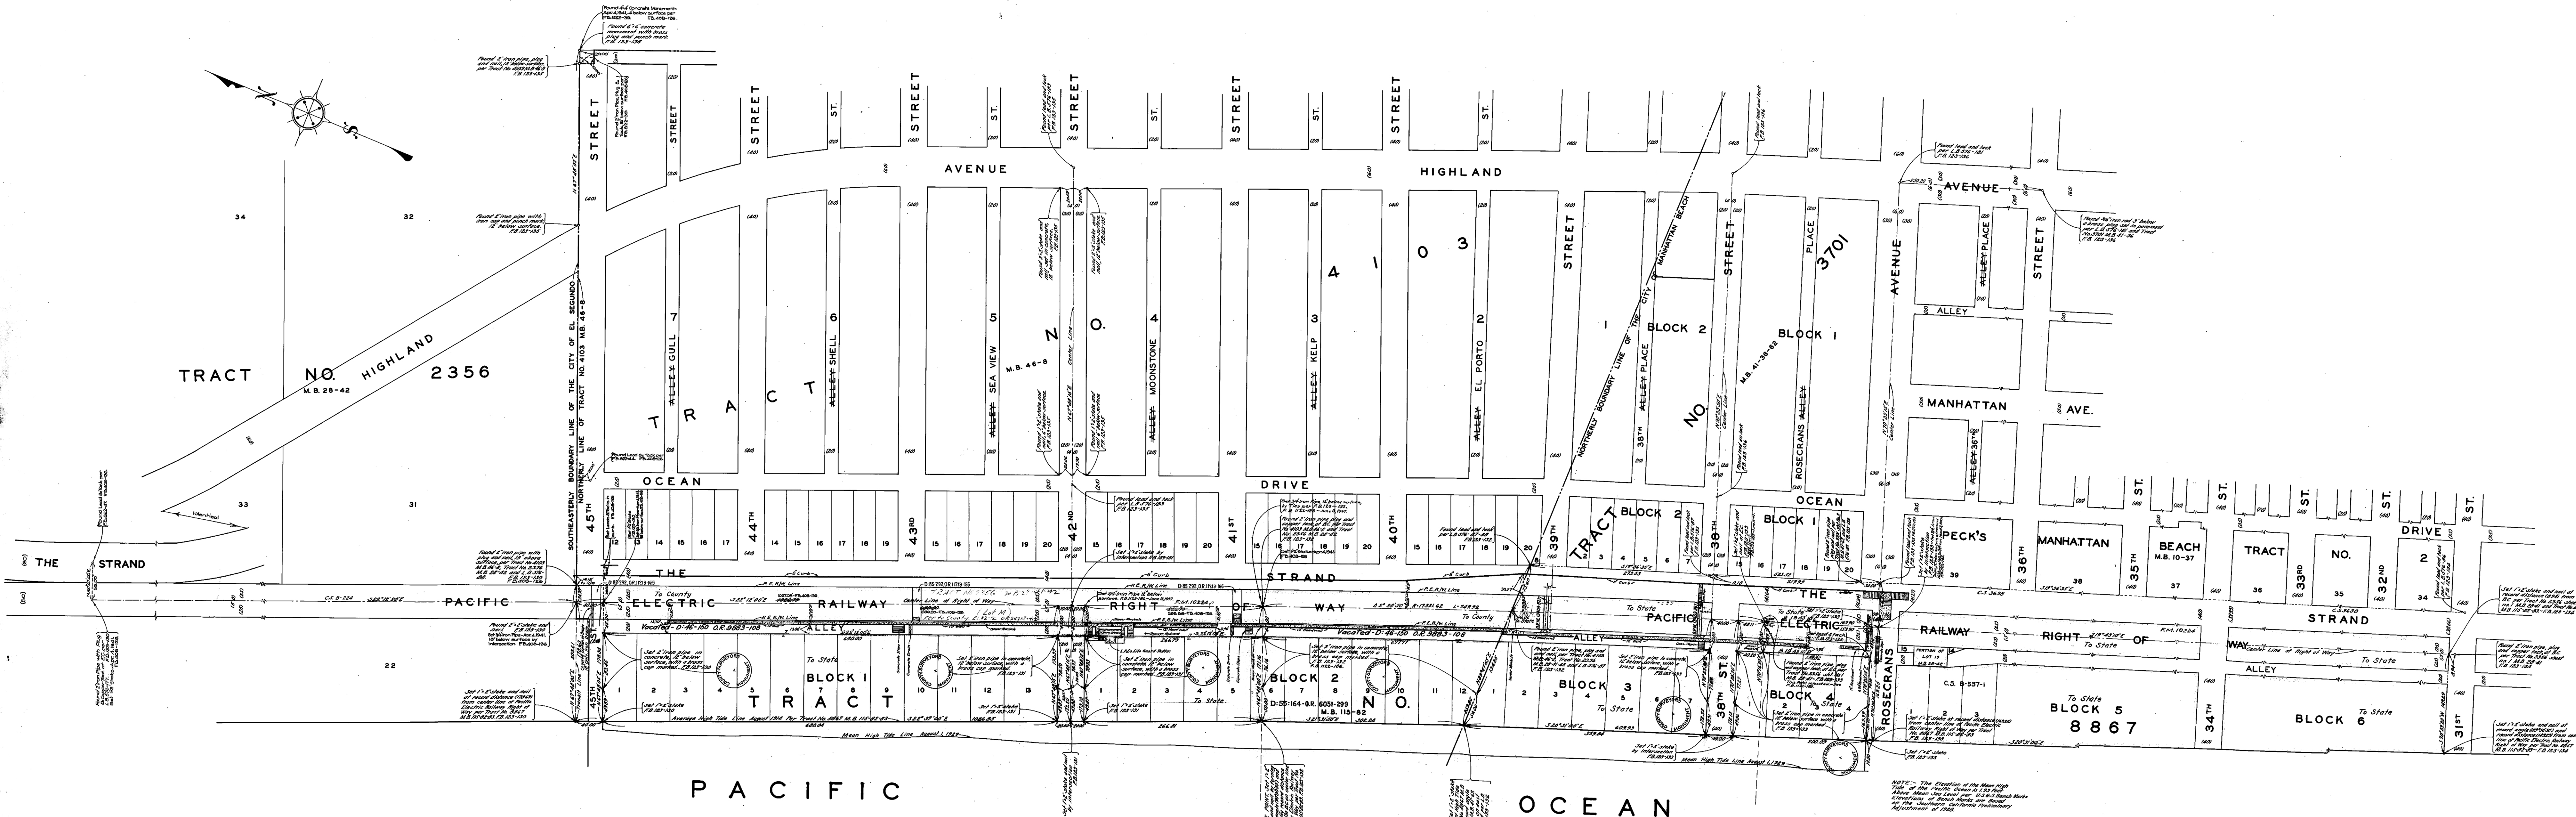

MAP OF
MANHATTAN BEACH PARK
FROM
ROSECRANS AVENUE TO 45TH STREET
WEST OF
PACIFIC ELECTRIC RAILWAY RIGHT OF WAY
COUNTY SURVEYORS MAP NO. B-433
SHEET NO. 1 OF 2 SHEETS
SCALE - 1 INCH = 50 FT.

WORK ORDER NO. 951
J. ROCKHOLD - COUNTY SURVEYOR
SURVEYED JULY TO AUGUST 1929
SURVEYED UNDER INSTRUCTIONS OF THE
BOARD OF SUPERVISORS PER ORDER DATED
JUNE 17, 1929.
BEARINGS ARE BASED ON THE BEARING OF
THE STRAND AS SHOWN ON MAP OF TRACT NO.
4103 M.B. 48-8
F.B. 123-129-136 L.B. 152-38-46
FIELD WORK BY P.T. DUNLAP
OFFICE WORK BY BERT MATEE
CHECKED BY G.A. CROWL
D.M. FINLEY
FOR TOPOGRAPHY SEE C.S. B-433-2