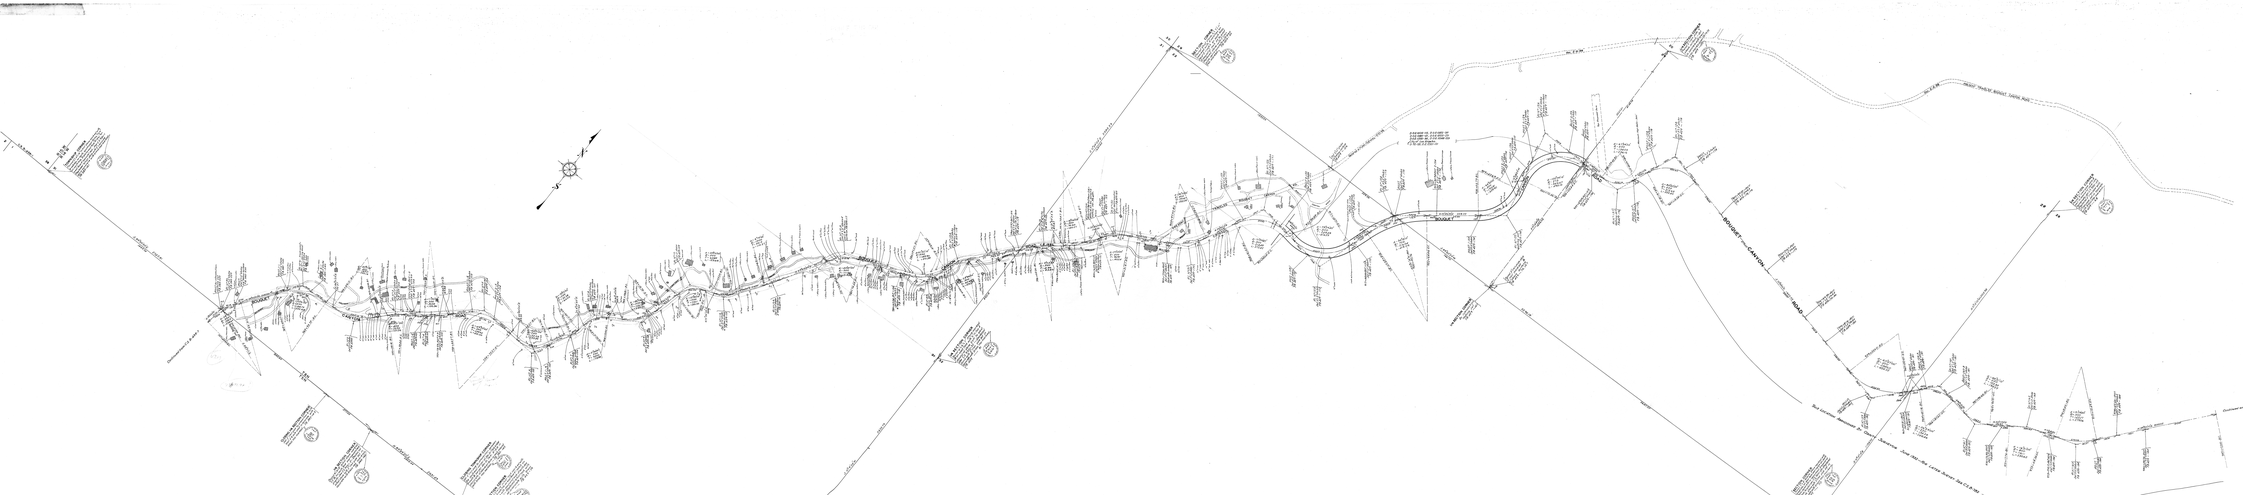

MAP OF
BOUQUET CANYON ROAD
FROM
MINT CANYON ROAD
TO
PALMDALE-ELIZABETH LAKE ROAD
COUNTY SURVEYORS MAP NO. B-436
SCALE: 1 INCH = 1000 FEET

LOS ANGELES COUNTY SURVEYOR
J.E. ROCHDOLZ - COUNTY SURVEYOR
SURVEYED UNDER INSTRUCTIONS OF THE BOARD OF SUPERVISORS, W.S. STRAUS, CHAIRMAN
BEARINGS ARE BASED ON THE BEARING OF
S 0°14'30" E ON THE CENTERLINE OF
BOUQUET CANYON ROAD AS SHOWN ON
COUNTY SURVEYOR'S MAP NO. B-436

FIELD WORK BY ..... H.T. DUNLAP
R.H. WILLIAMSON
J.E. ROCHDOLZ
OFFICE WORK BY ..... R.H.WILLIAMSON
CHECKED BY ..... R.H.WILLIAMSON

FOR TOPOGRAPHY, SEE U.S. GEOL. SURVEY MAPS OF LA DARTMORE
AND PALMDALE QUAD FOR 24 YEARS.

INDEX NB-15