


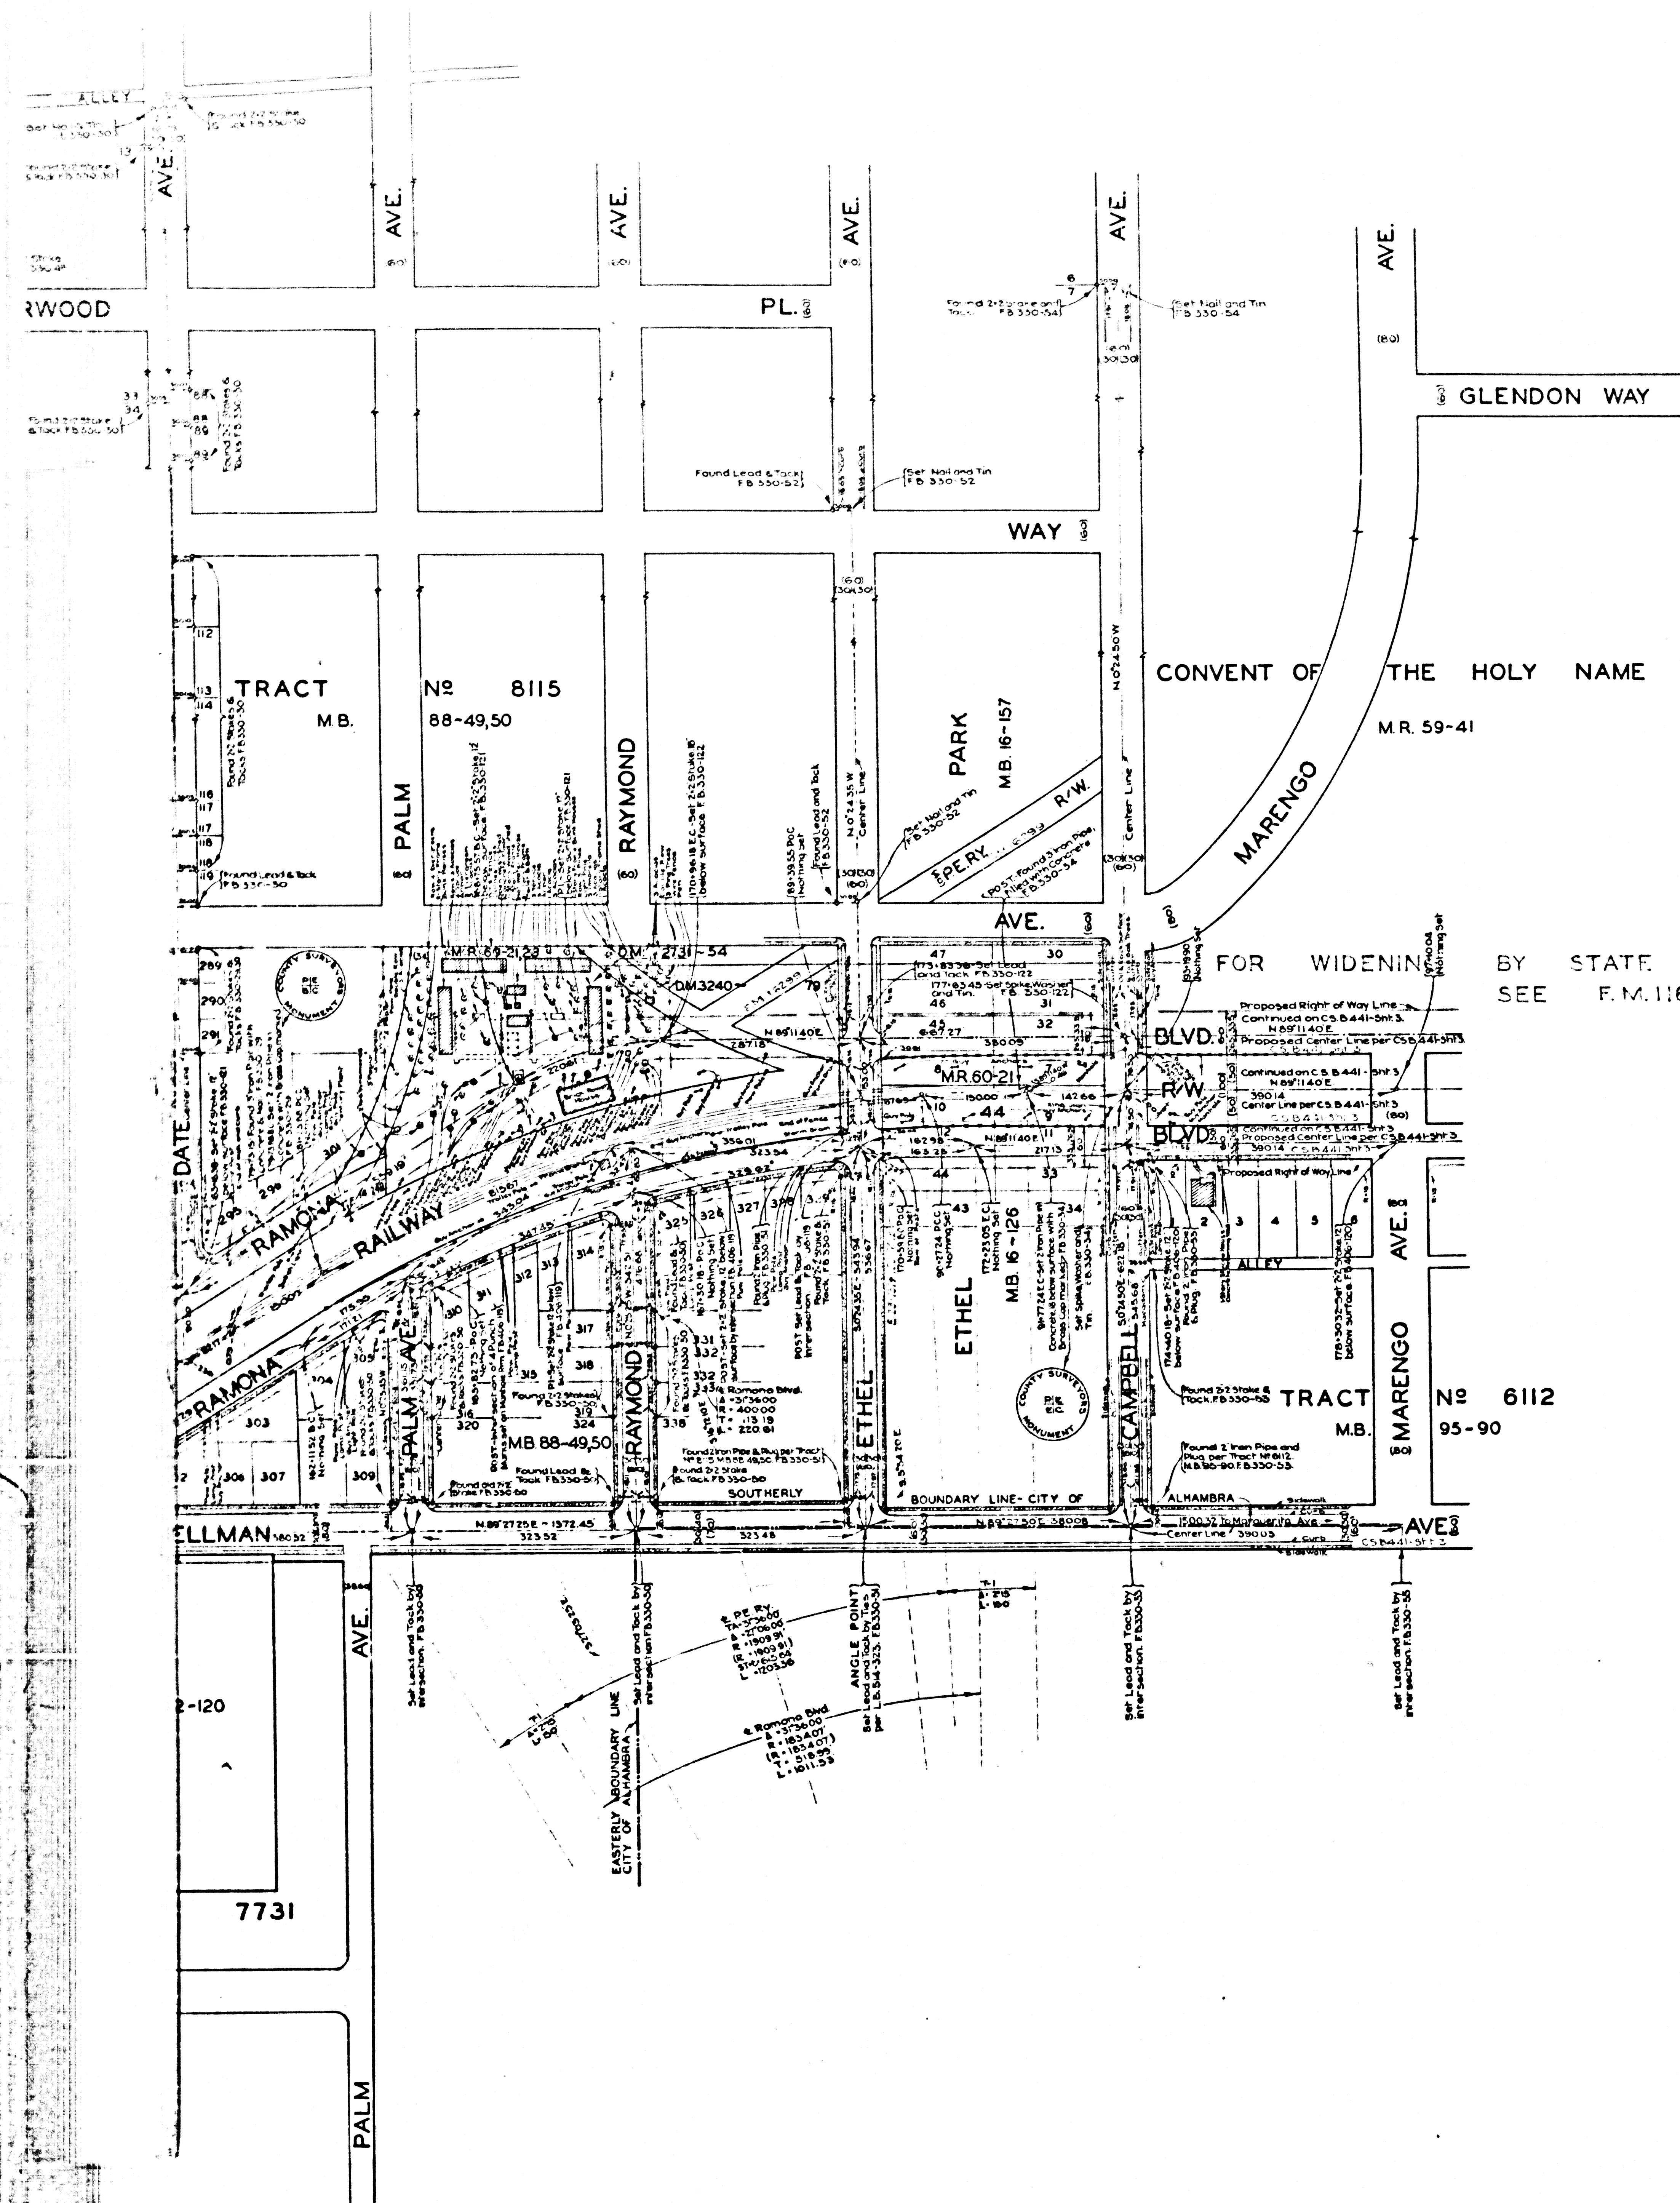

MAP OF
RAMONA BOULEVARD
 FROM
 EASTERN AVENUE
 TO
 CAMPBELL AVENUE

COUNTY SURVEYORS MAP No B-441
 SHEET No 2 OF 6 SHEETS
 SCALE - 1 INCH = 100 FT

ACQUISITION AND IMPROVEMENT DISTRICT No 263
 WORK ORDER No 4263

J. E. ROCKHOLD - COUNTY SURVEYOR
 SURVEYED MAY 1929 DEC. 1930

SURVEYED UNDER INSTRUCTIONS OF THE
 BOARD OF SUPERVISORS PER ORDER DATED
 MAY 6, 1929

BEARINGS ARE BASED ON THE BEARING OF
 SAN GABRIEL BLVD PER C.S. B144 SHEET No 4


FB 330-734, 47, 55, 121, 122, FB 406-23, 24,
 29-32, 37-40, 49-56, 97-122, 133, 135, 136, 179, 192, 201,
 FIELD WORK BY W. A. MILLER
 L. D. MOORE
 L. C. MILLAN



OFFICE WORK BY J. D. PRICE
 A. E. SVENSON
 R. W. MILLISTER


CHECKED BY A. A. ROESER

Index

CSB-441-2
 A1 of A4

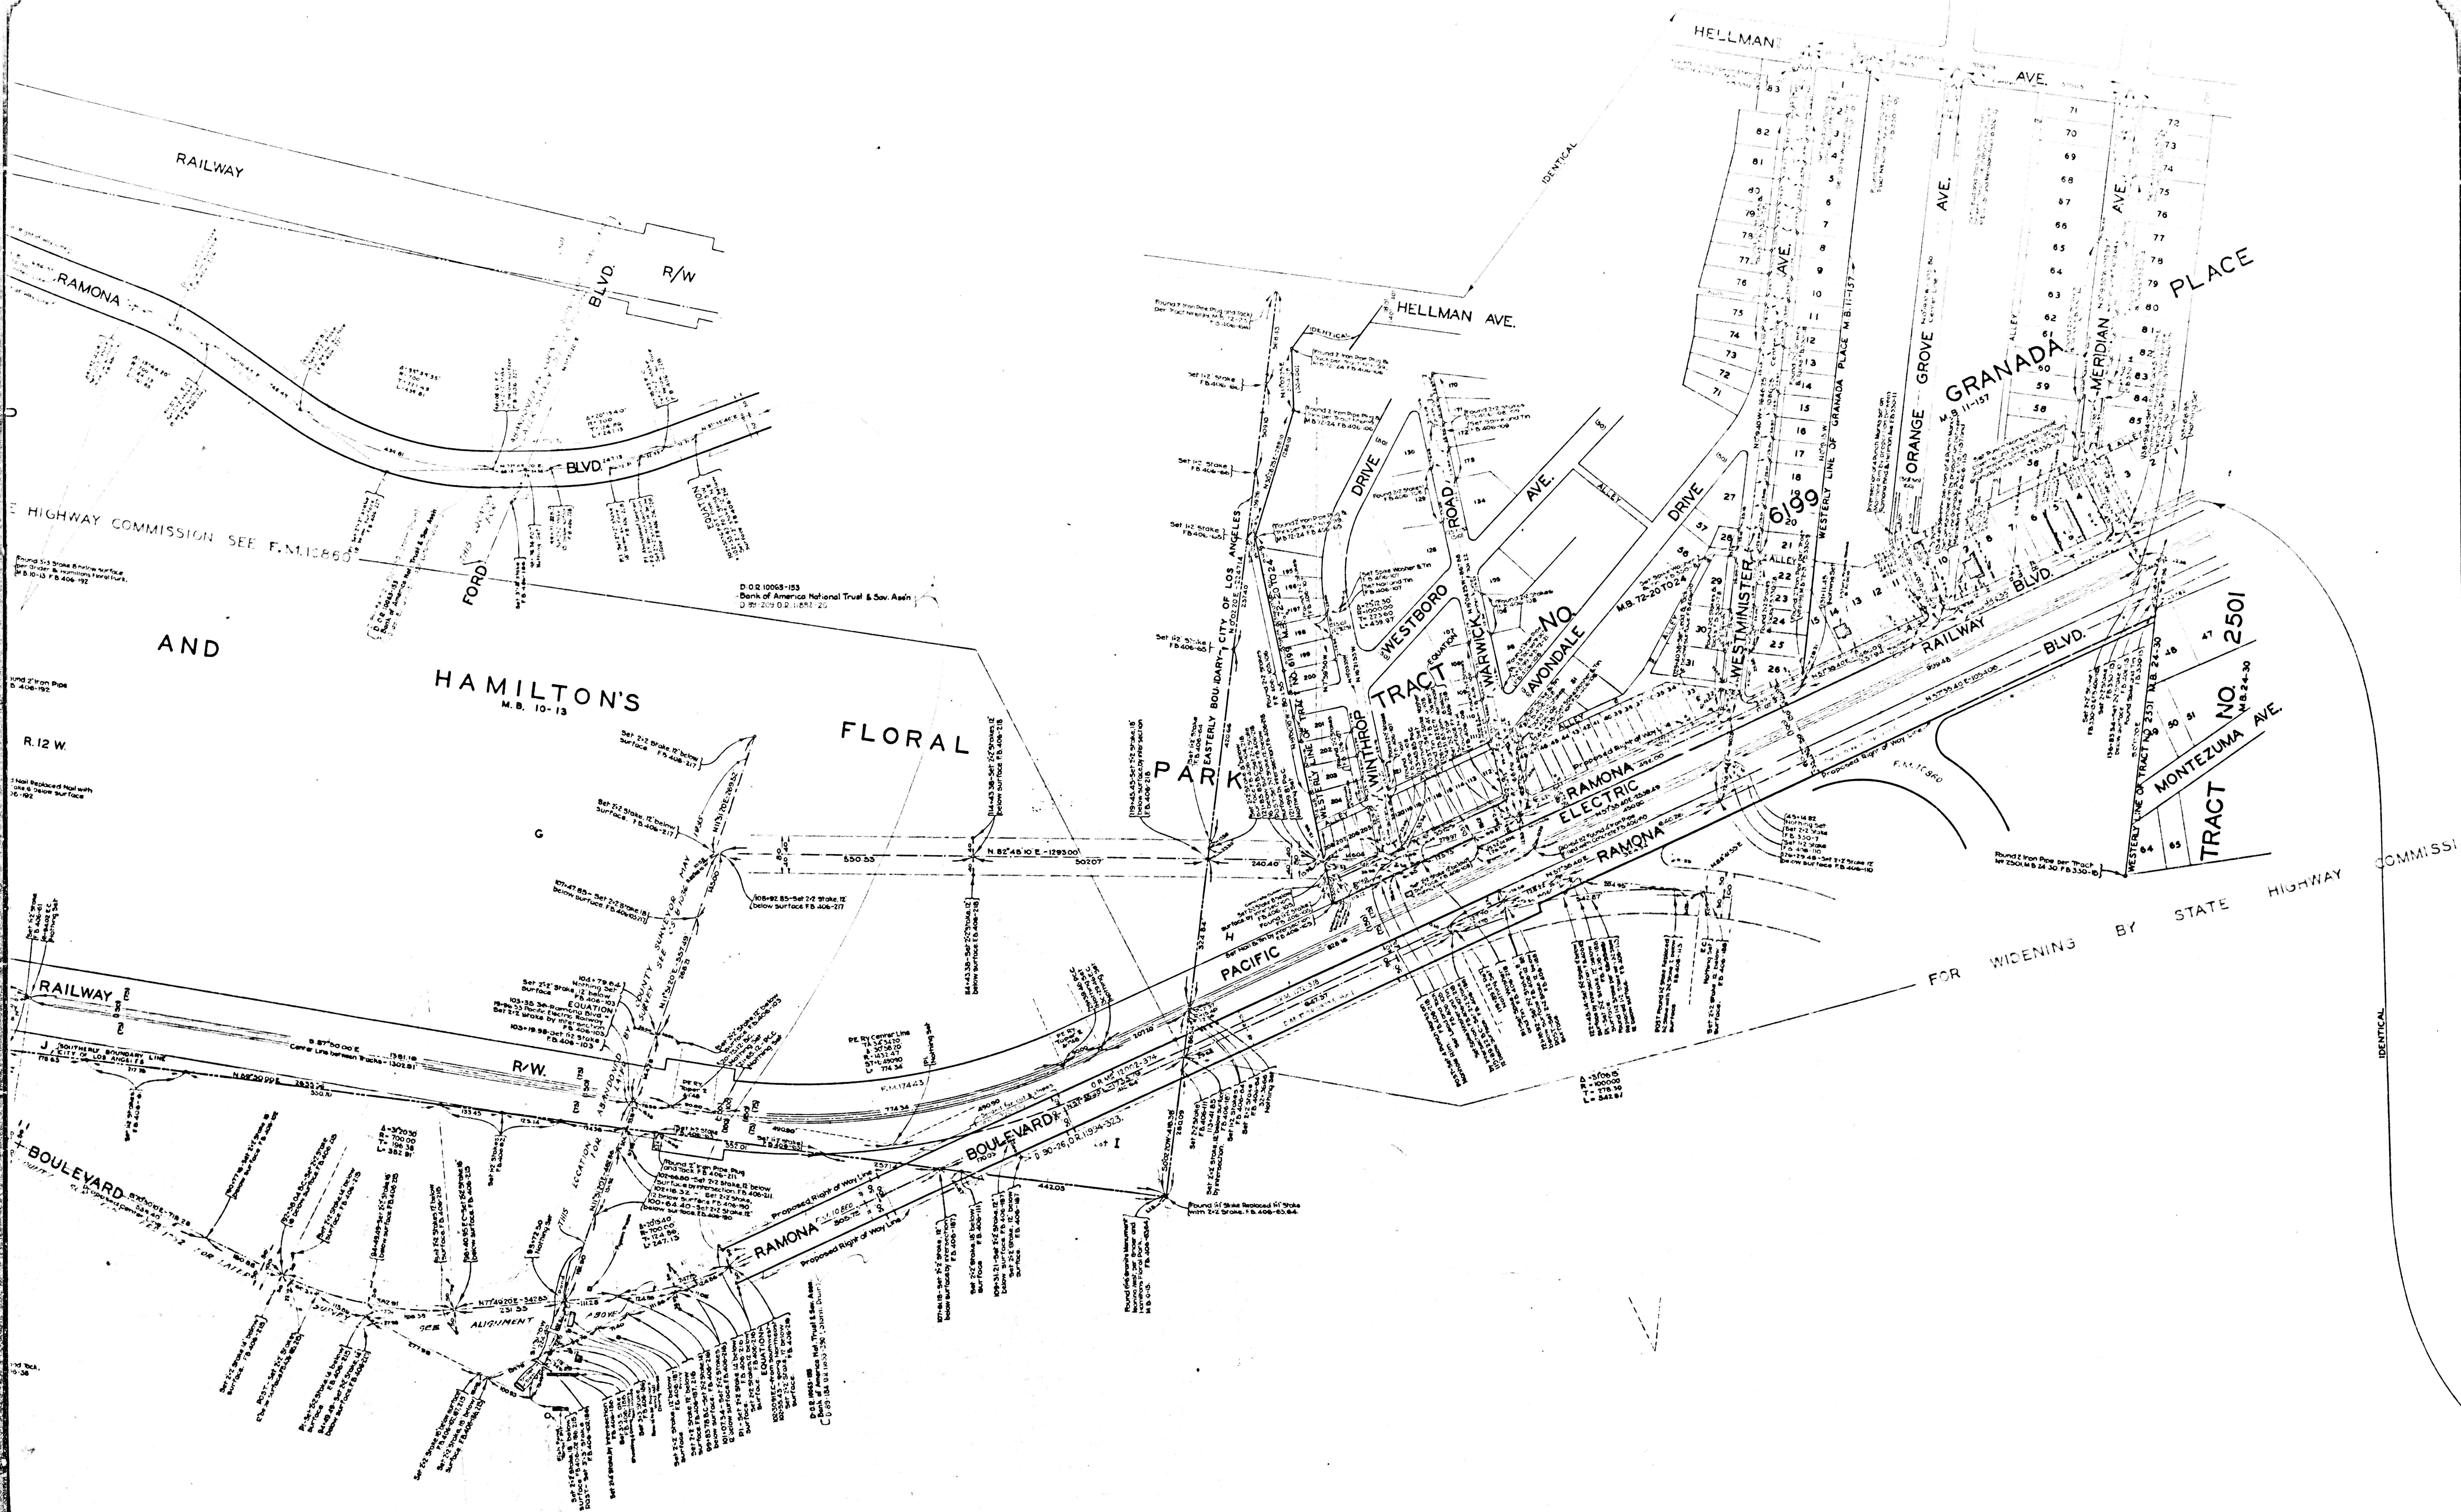

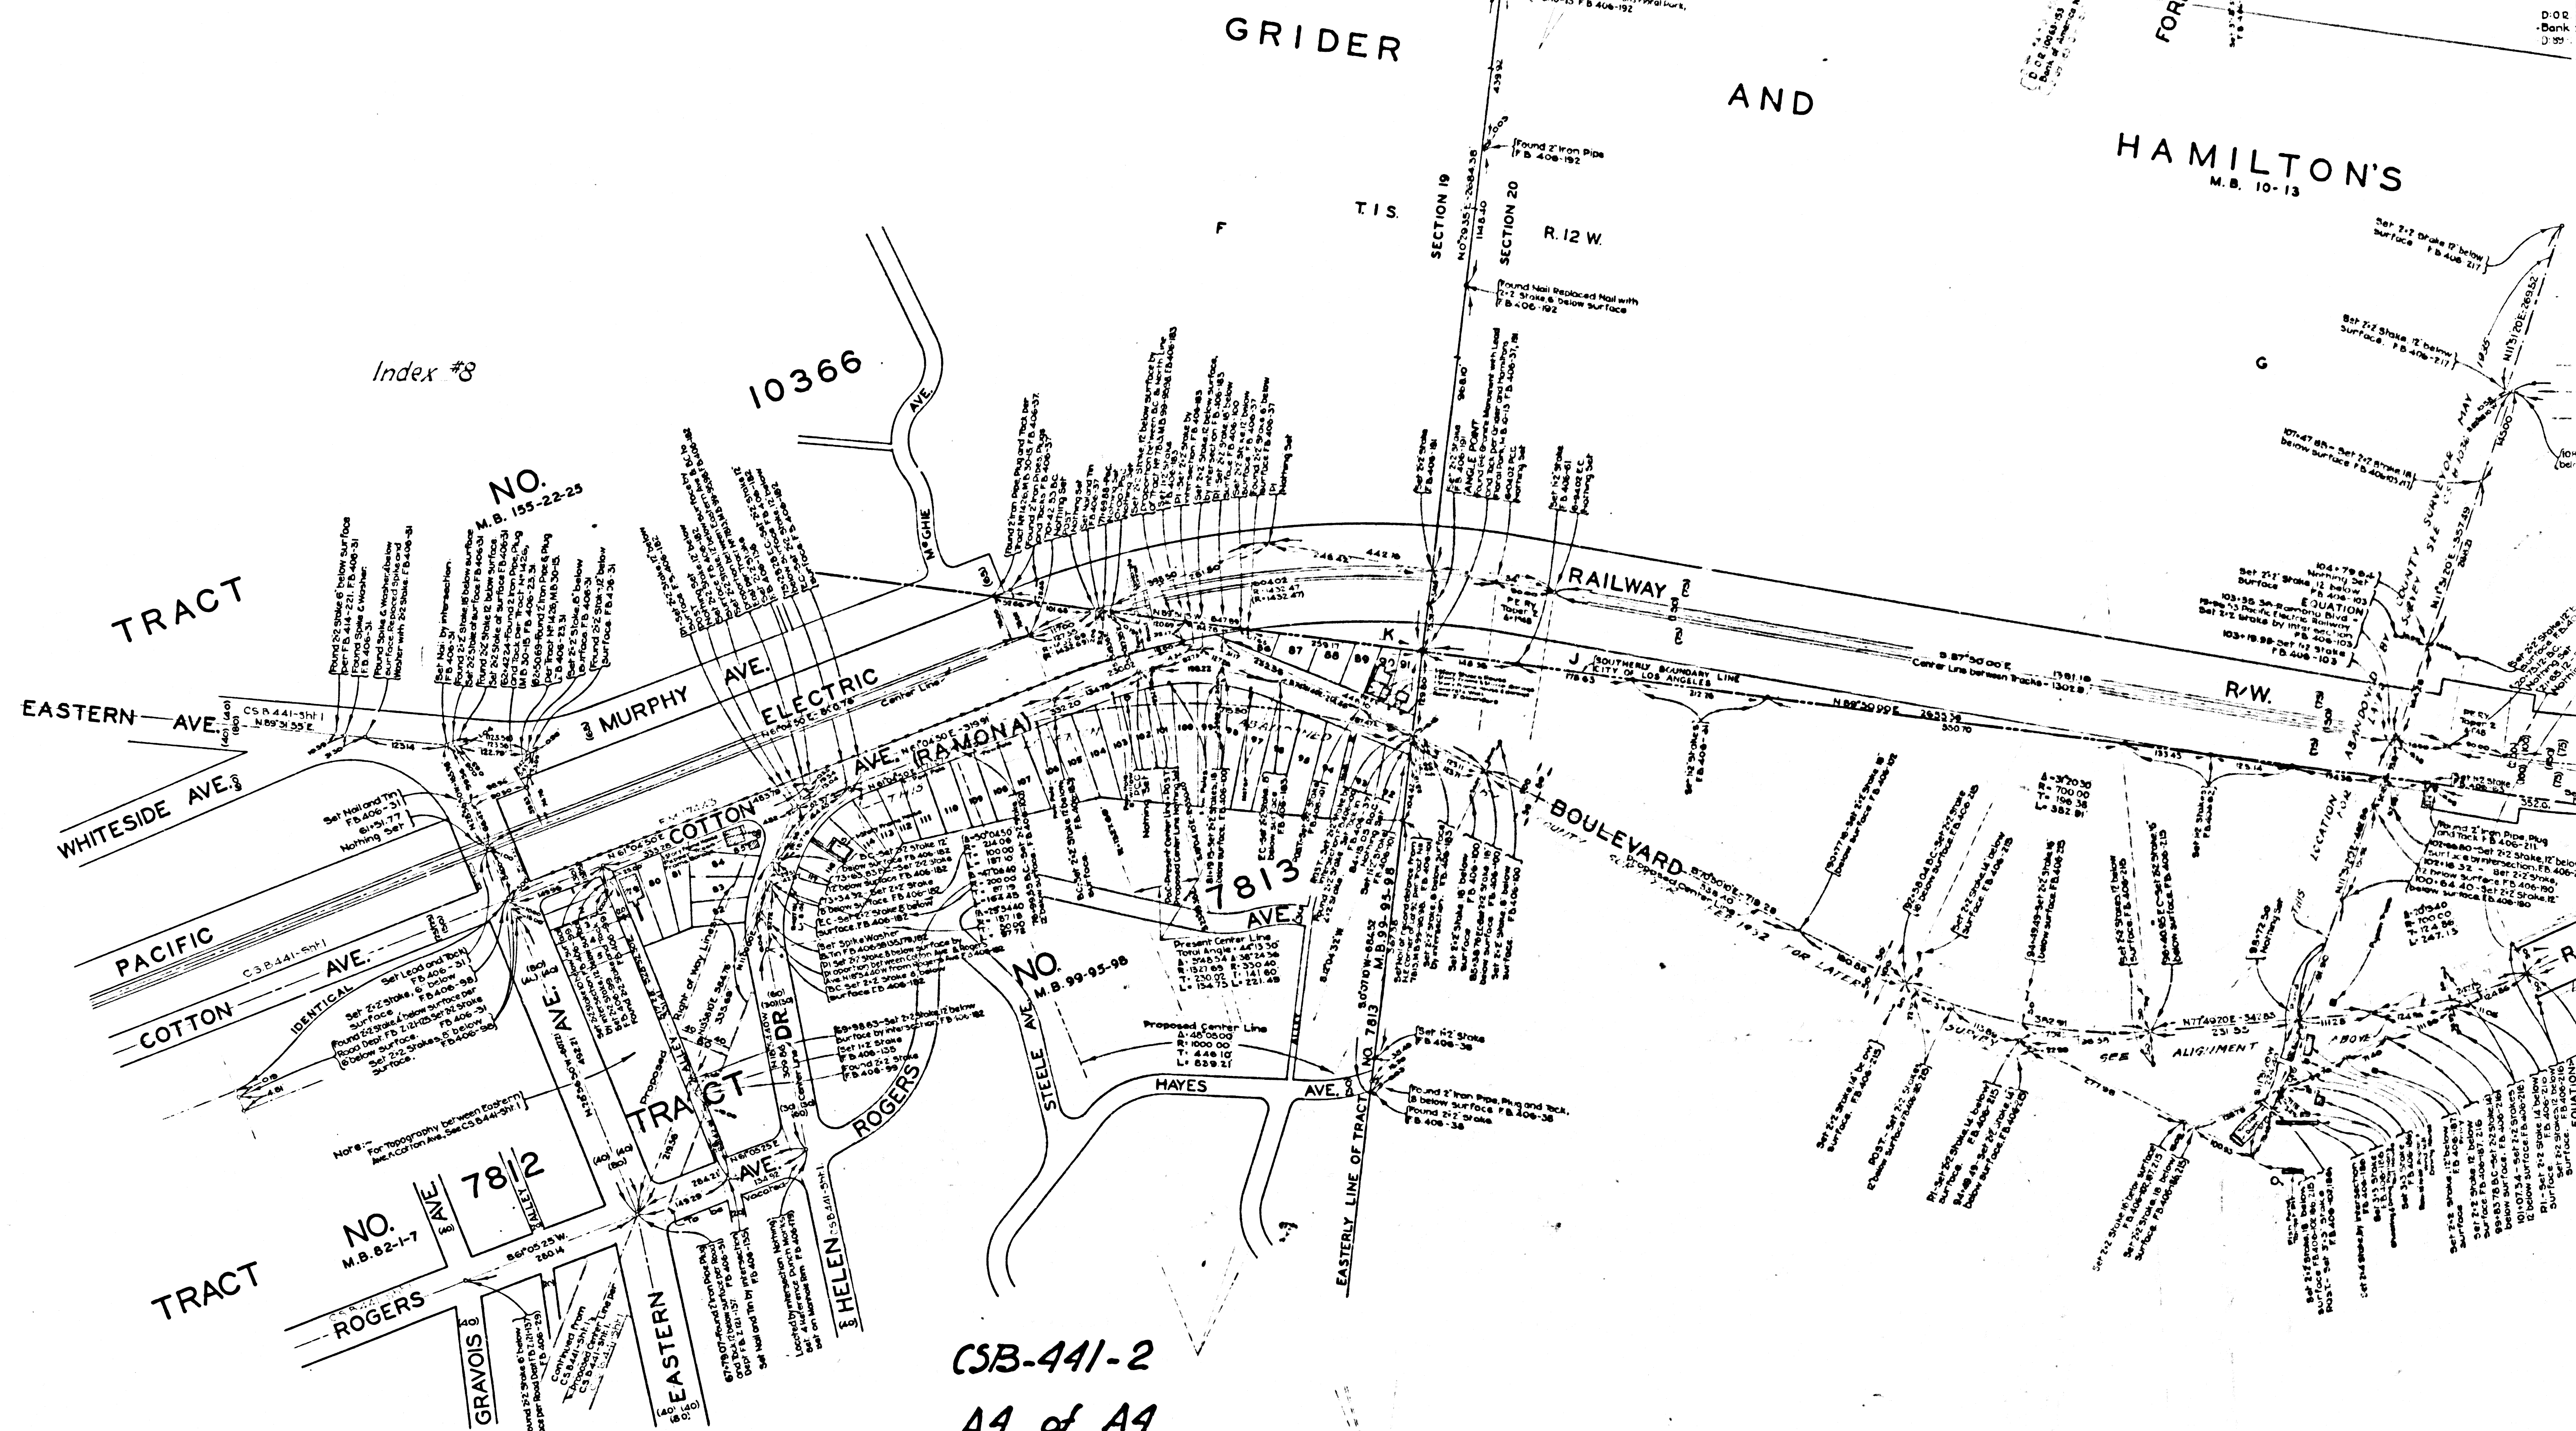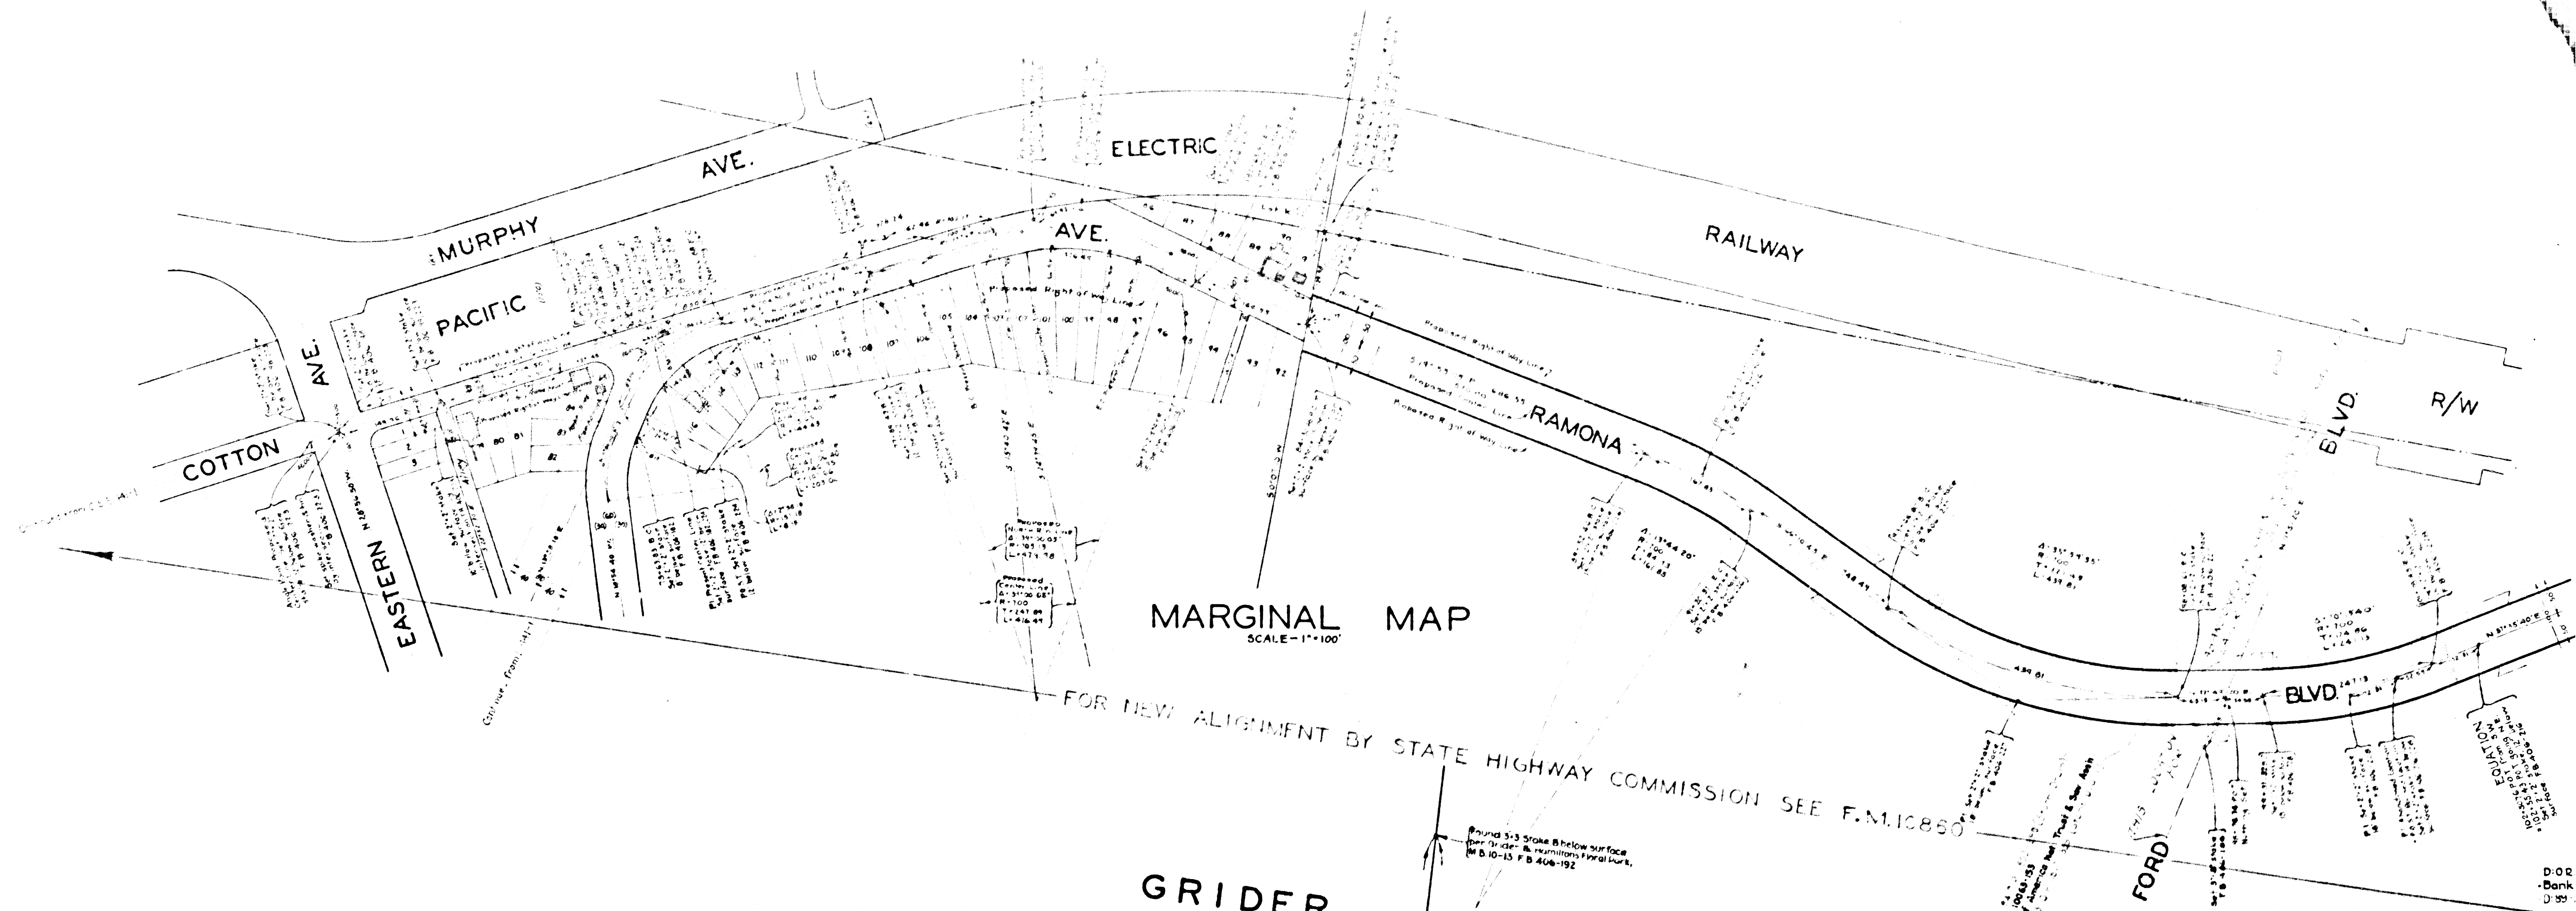


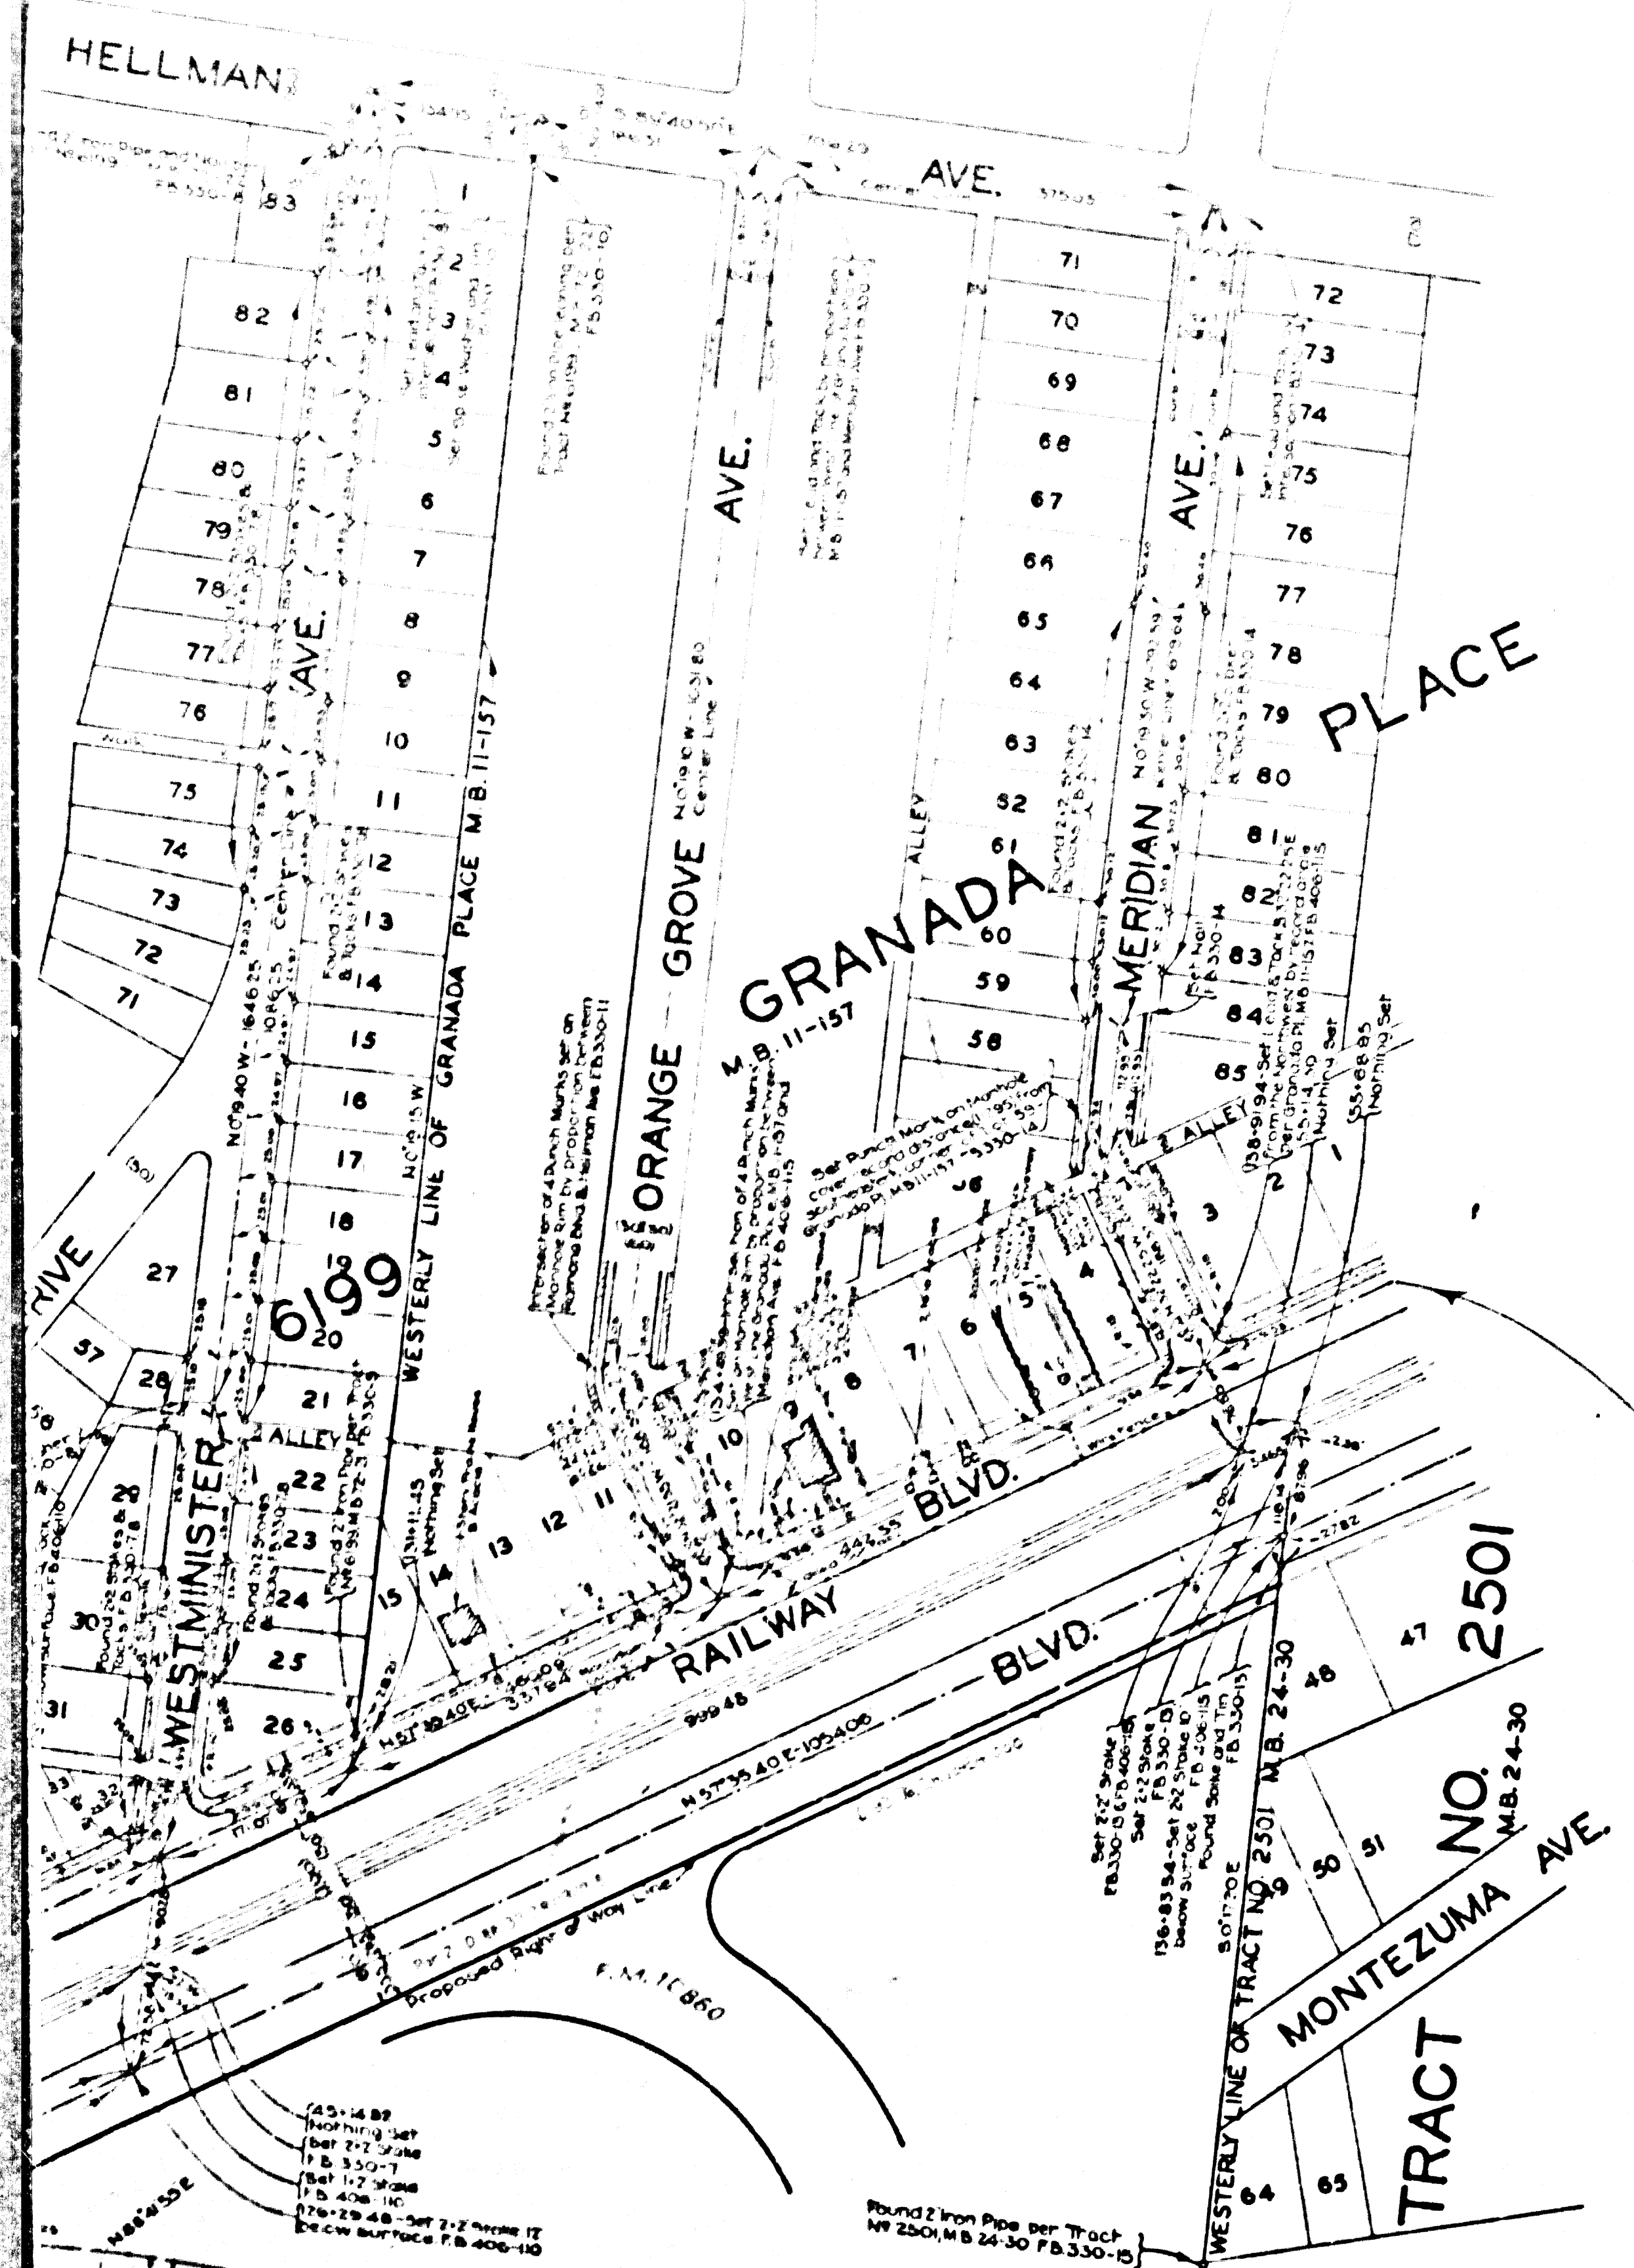

FOR WIDENING BY STATE HIGHWAY

IDENTICAL

SEE F.M. 11690, SHT. 1

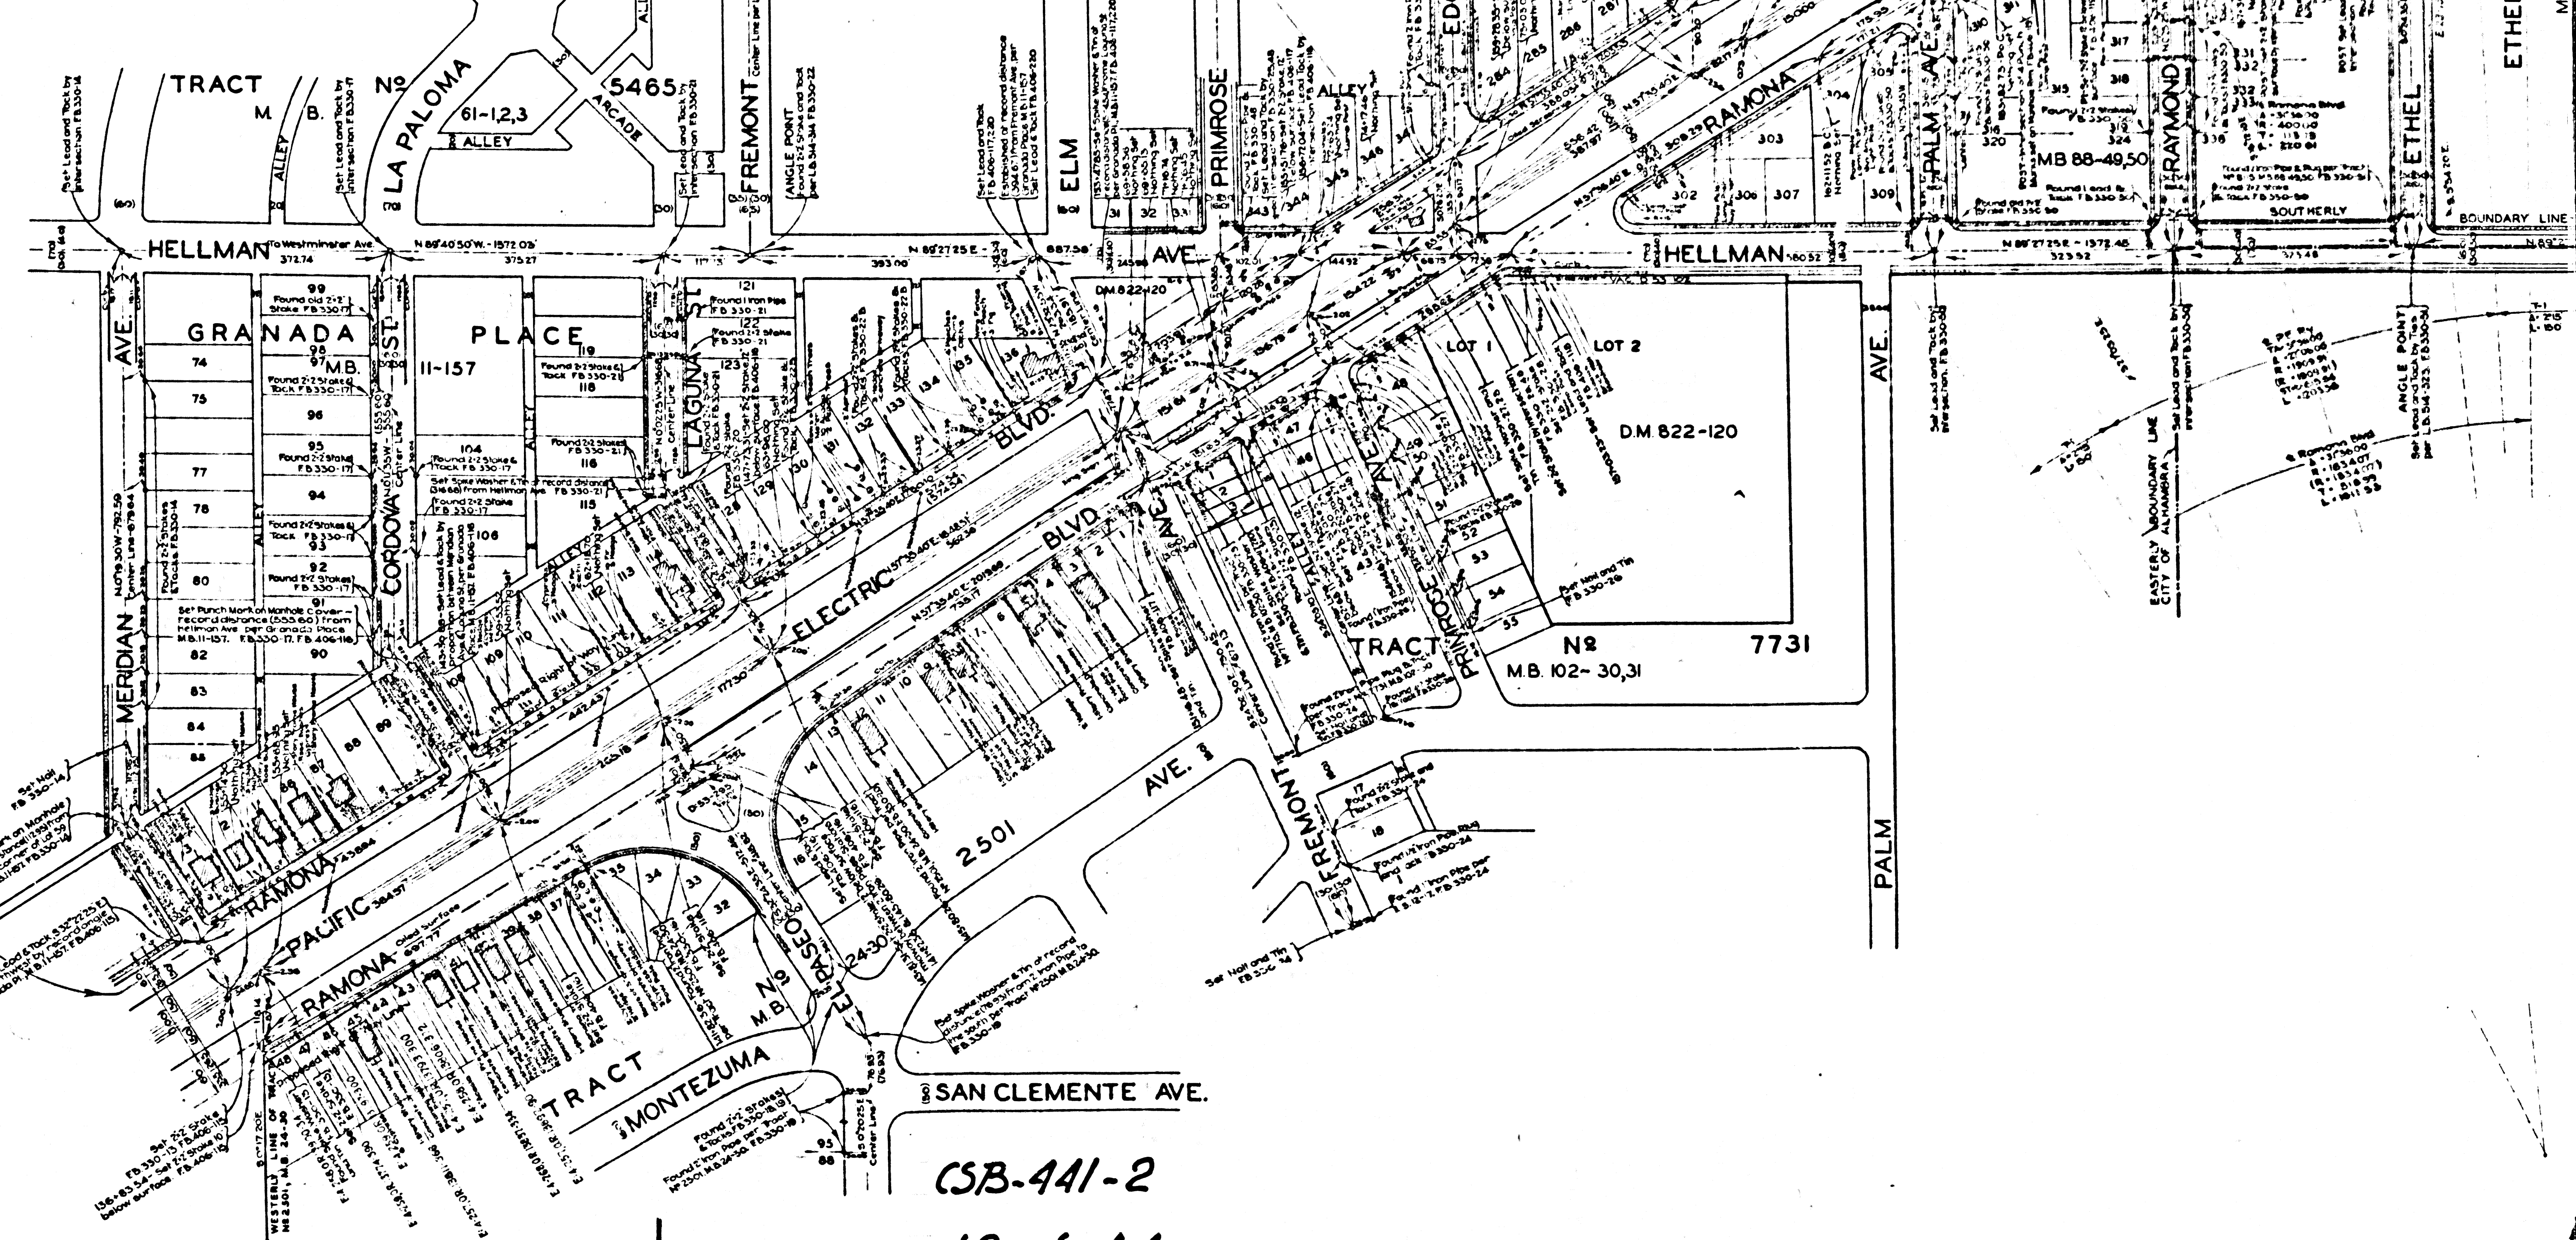

CSB-441-2
A2 of A4