


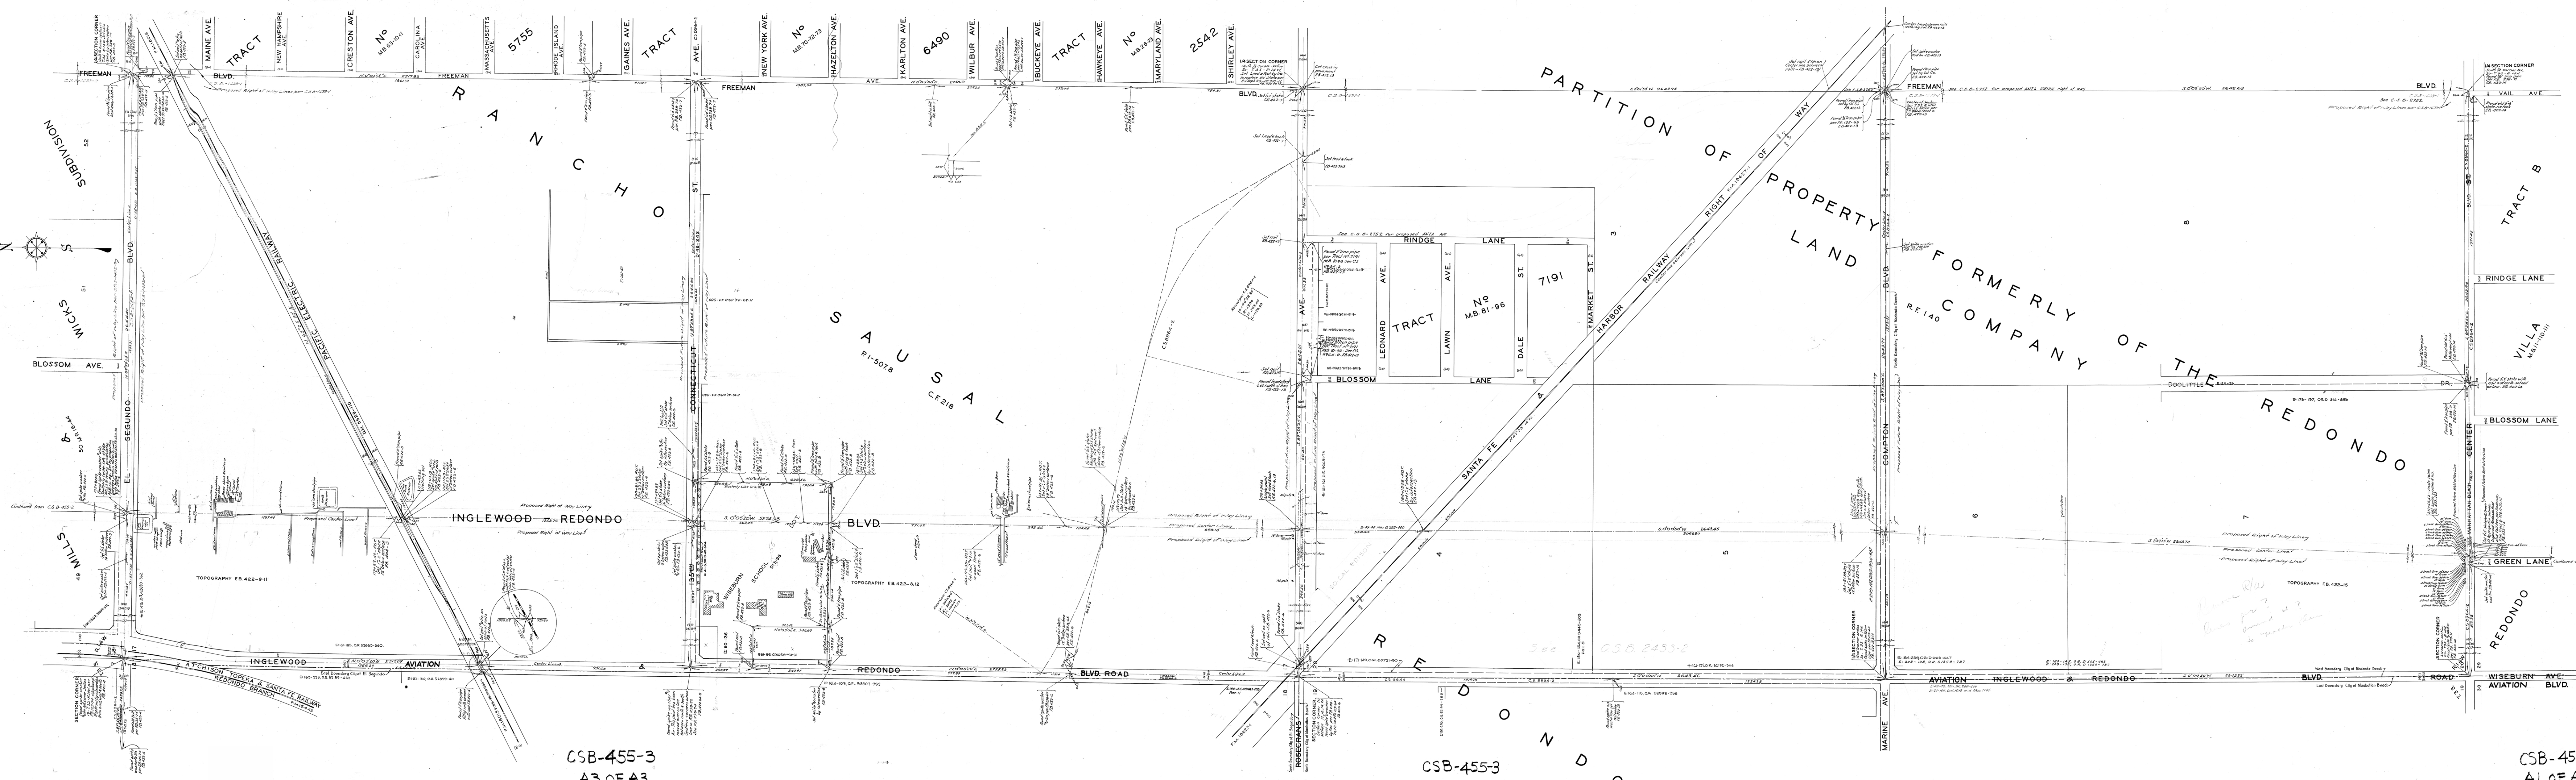

MAP OF
INGLEWOOD-REDONDO BOULEVARD
FROM
MANCHESTER AVENUE
TO
LONG BEACH & REDONDO ROAD
COUNTY SURVEYORS MAP N°B-455
SHEET N°3 OF 6 SHEETS
SCALE - 1" = 100 FT.
WORK ORDER N° 955
JERCKHOLD-COUNTY SURVEYOR
SURVEYED-SEPT 1929-JULY 1932.
SURVEYED UNDER INSTRUCTIONS OF THE
BOARD OF SURVEYORS PER ORDER DATED
AUG 12 1929
BEARINGS ARE BASED ON THE BEARING OF
CHICAGO AVE-S89°56'00"E- PER. C.S.8964-2
FB. 422-1-17
FIELD WORK BY J.D. BOYER
OFFICE WORK BY K. HIGGINS
CHECKED BY HUM. HIGGINS
FOR INDEX MAP SEE C.S.8-455-1