
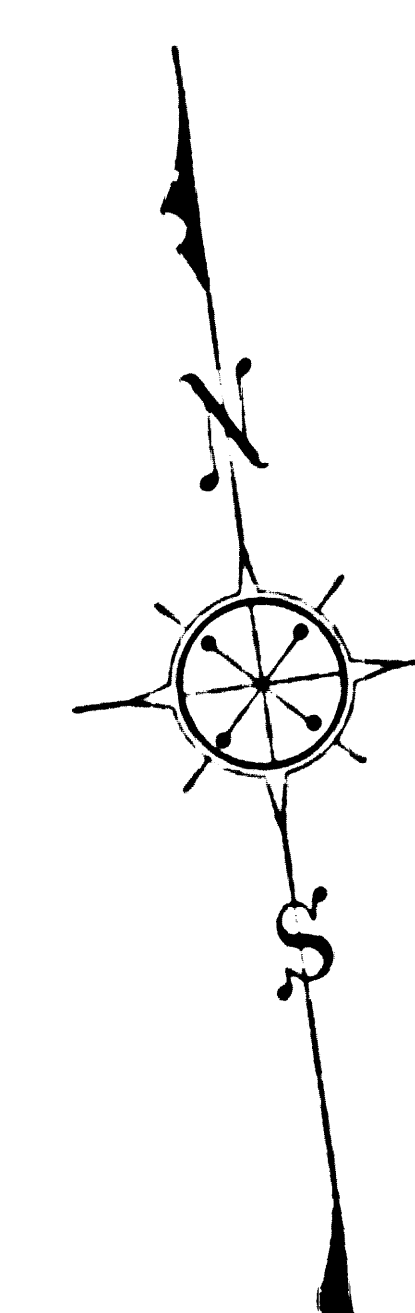


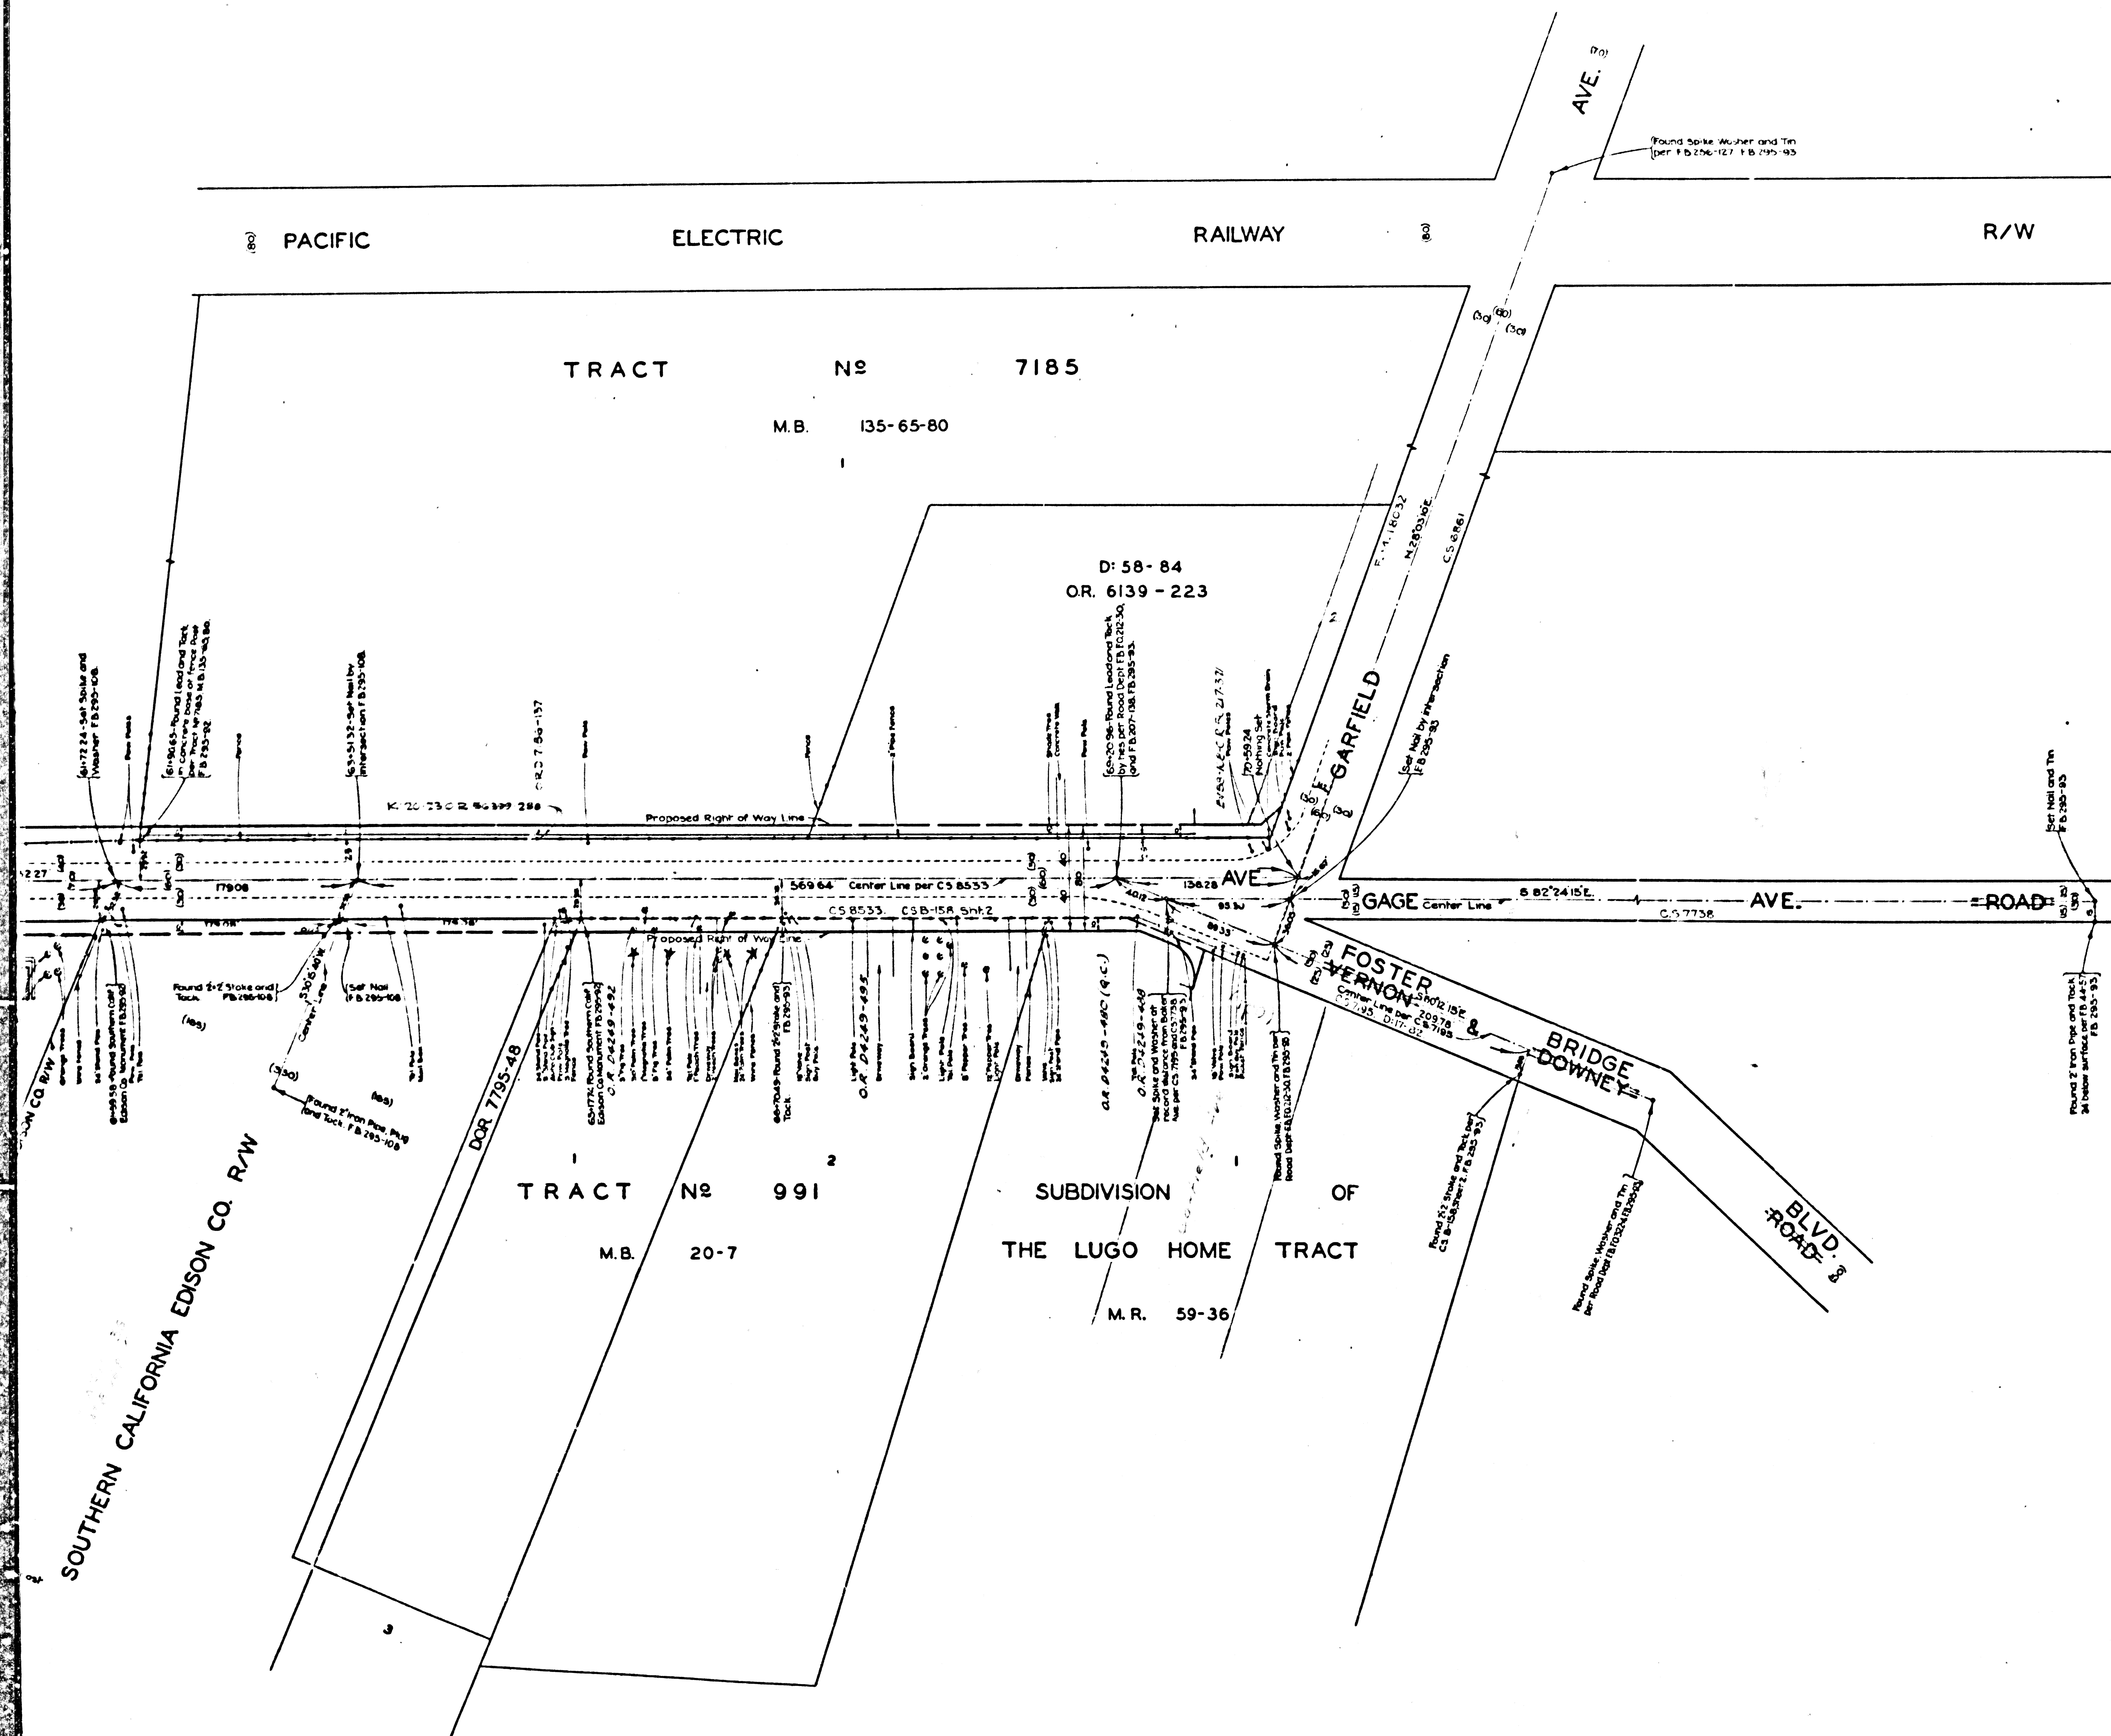

MAP OF
GAGE
BAKER AVENUE
FROM
RIVERSIDE DRIVE
TO
GARFIELD AVENUE
COUNTY SURVEYORS MAP N2B-456
SCALE - 1 INCH = 50 FT.

ACQUISITION AND IMPROVEMENT DISTRICT N285
WORK ORDER N24265

J. ROCKHOLD - COUNTY SURVEYOR
SURVEYED JUNE & JULY, 1929

SURVEYED UNDER INSTRUCTIONS OF THE
BOARD OF SUPERVISORS PER ORDER DATED
MAY 27 1929

BEARINGS ARE BASED ON THE BEARING OF
BAKER AVENUE PER C.S. 8533

F.B. 293-86-108

FIELD WORK BY... F.J. McNEAL
OFFICE WORK BY... H.M. BRADSTREET
CHECKED BY... A.A. ROESER

Sheet 36

Baker Ave changed to Gage Ave. D. 29-108
Gage Ave. D. 29-108

CSB-456
A1 OF 5

ST. 600

R/W 600

N


OF

RANCHO

SAN

ANTONIO

D.O.R. 4830-164

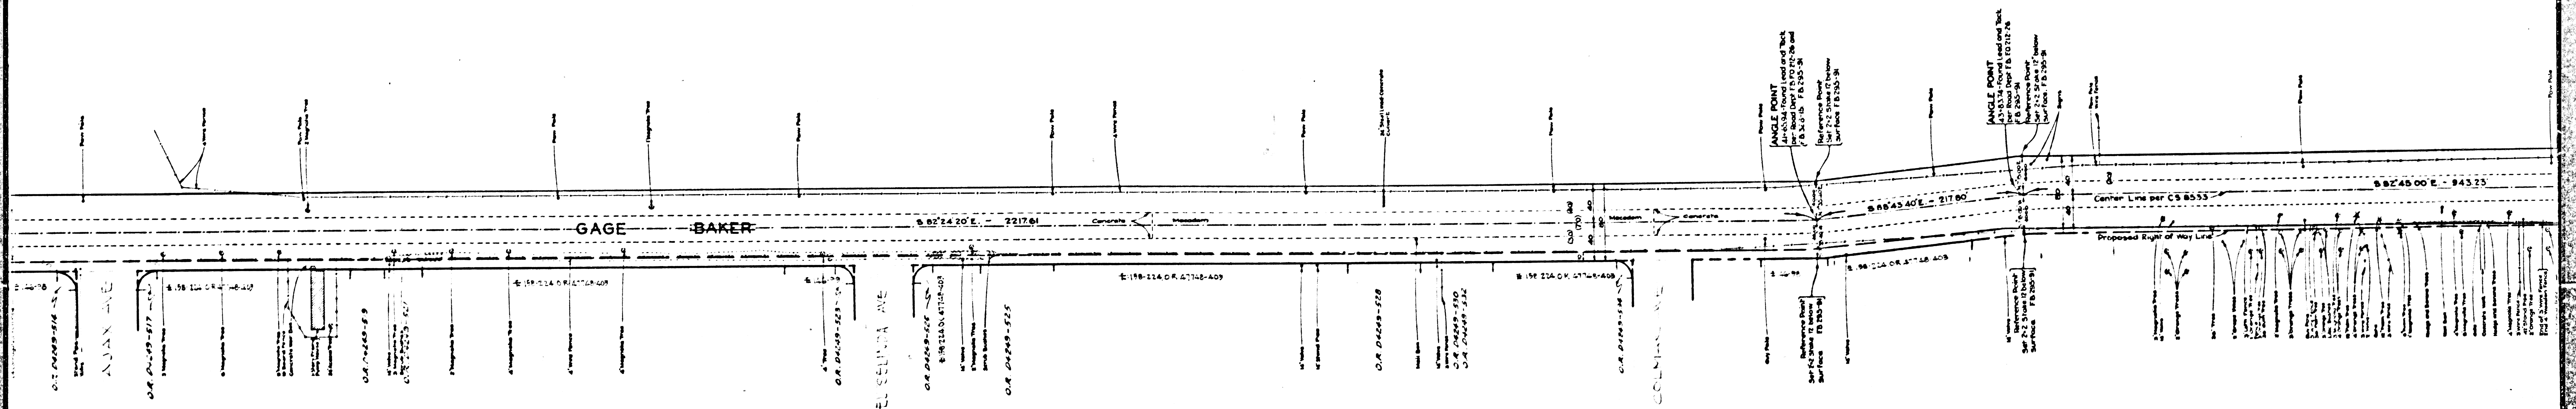

C

T

Nº

3

5


6

2


M. B. 38 - 38
T O R. Q 8605

Proposed Right of Way Line
FLORENCE
CSB-15
Proposed Right of Way Line

CSB-456
A3 OF A5

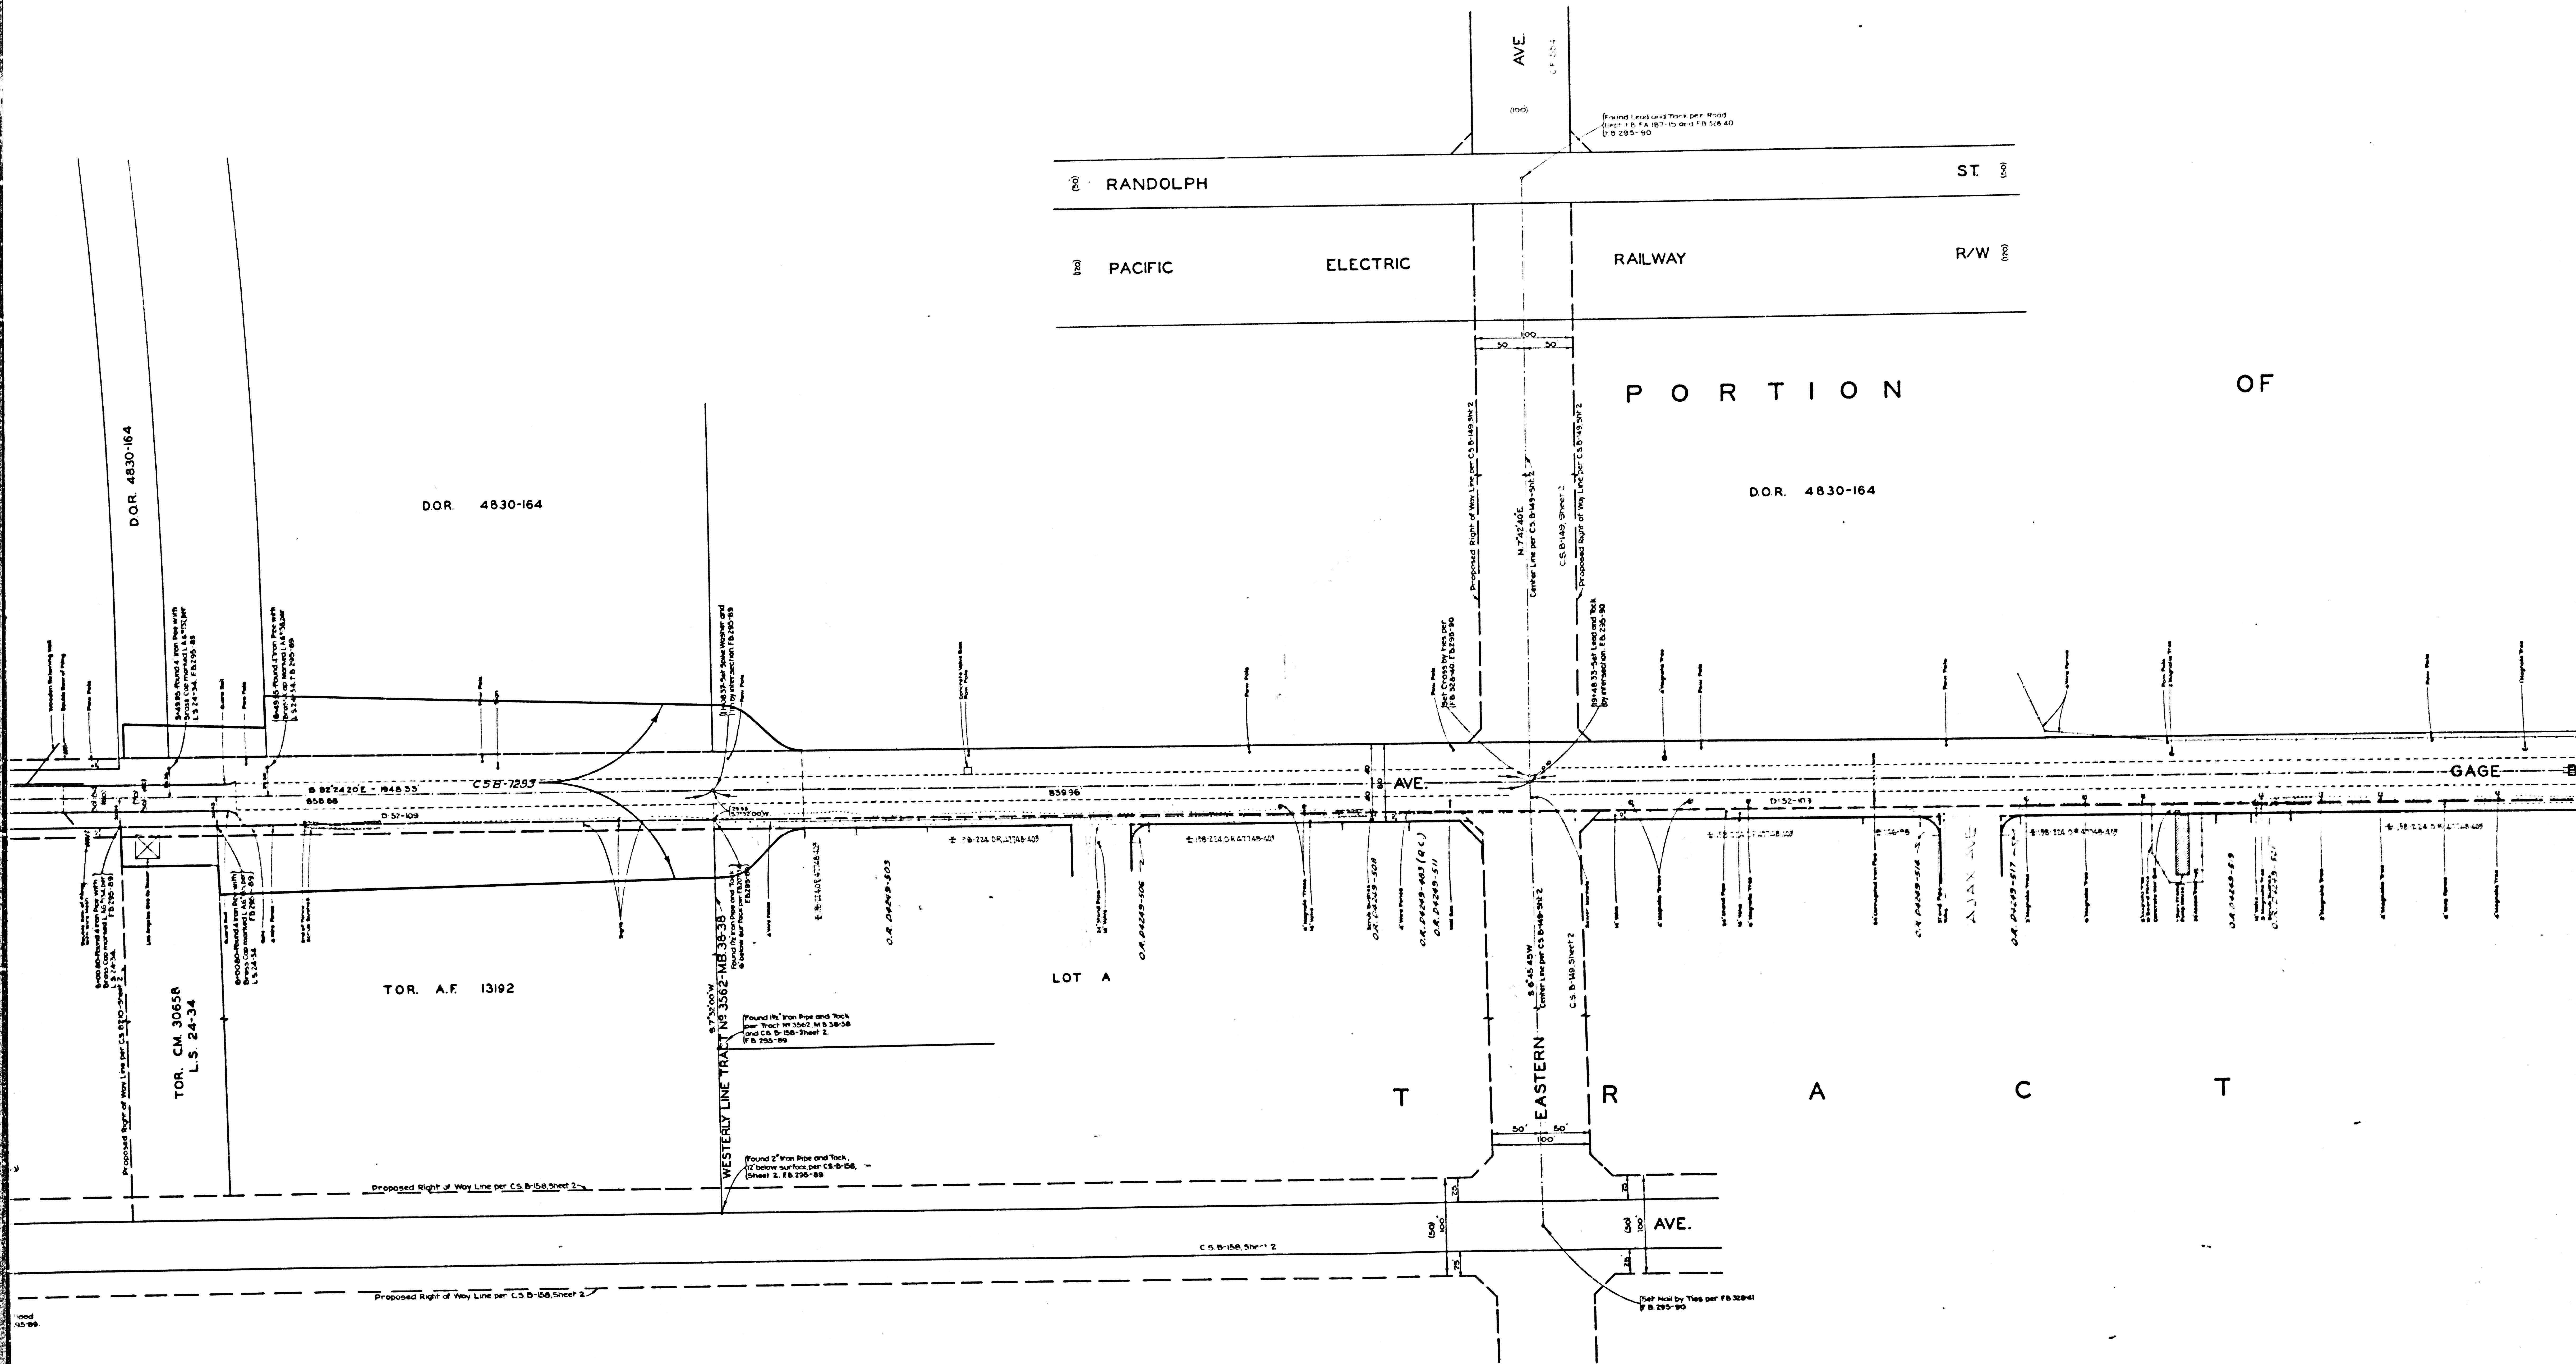


CSB-456
A4 OF A5

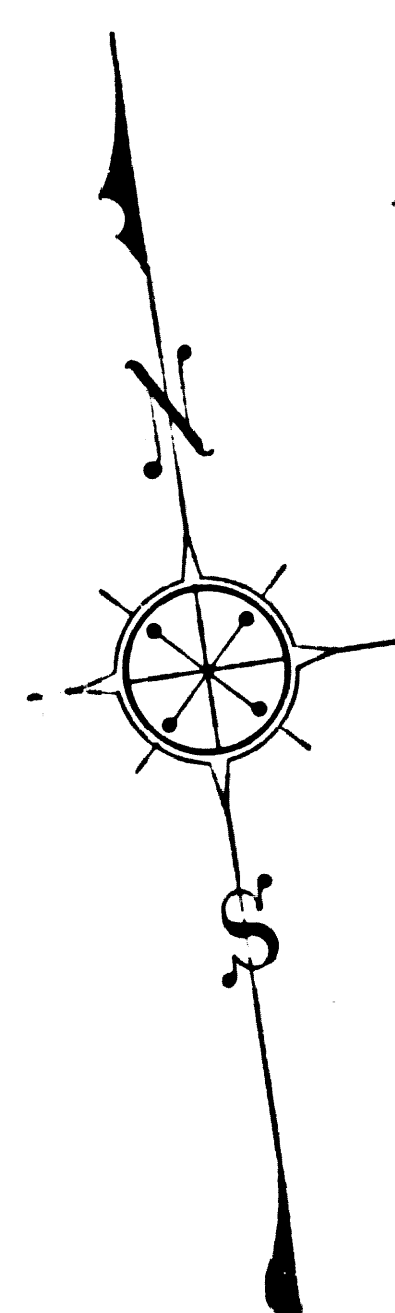

TRACT N^o 4620

MB. 50-15

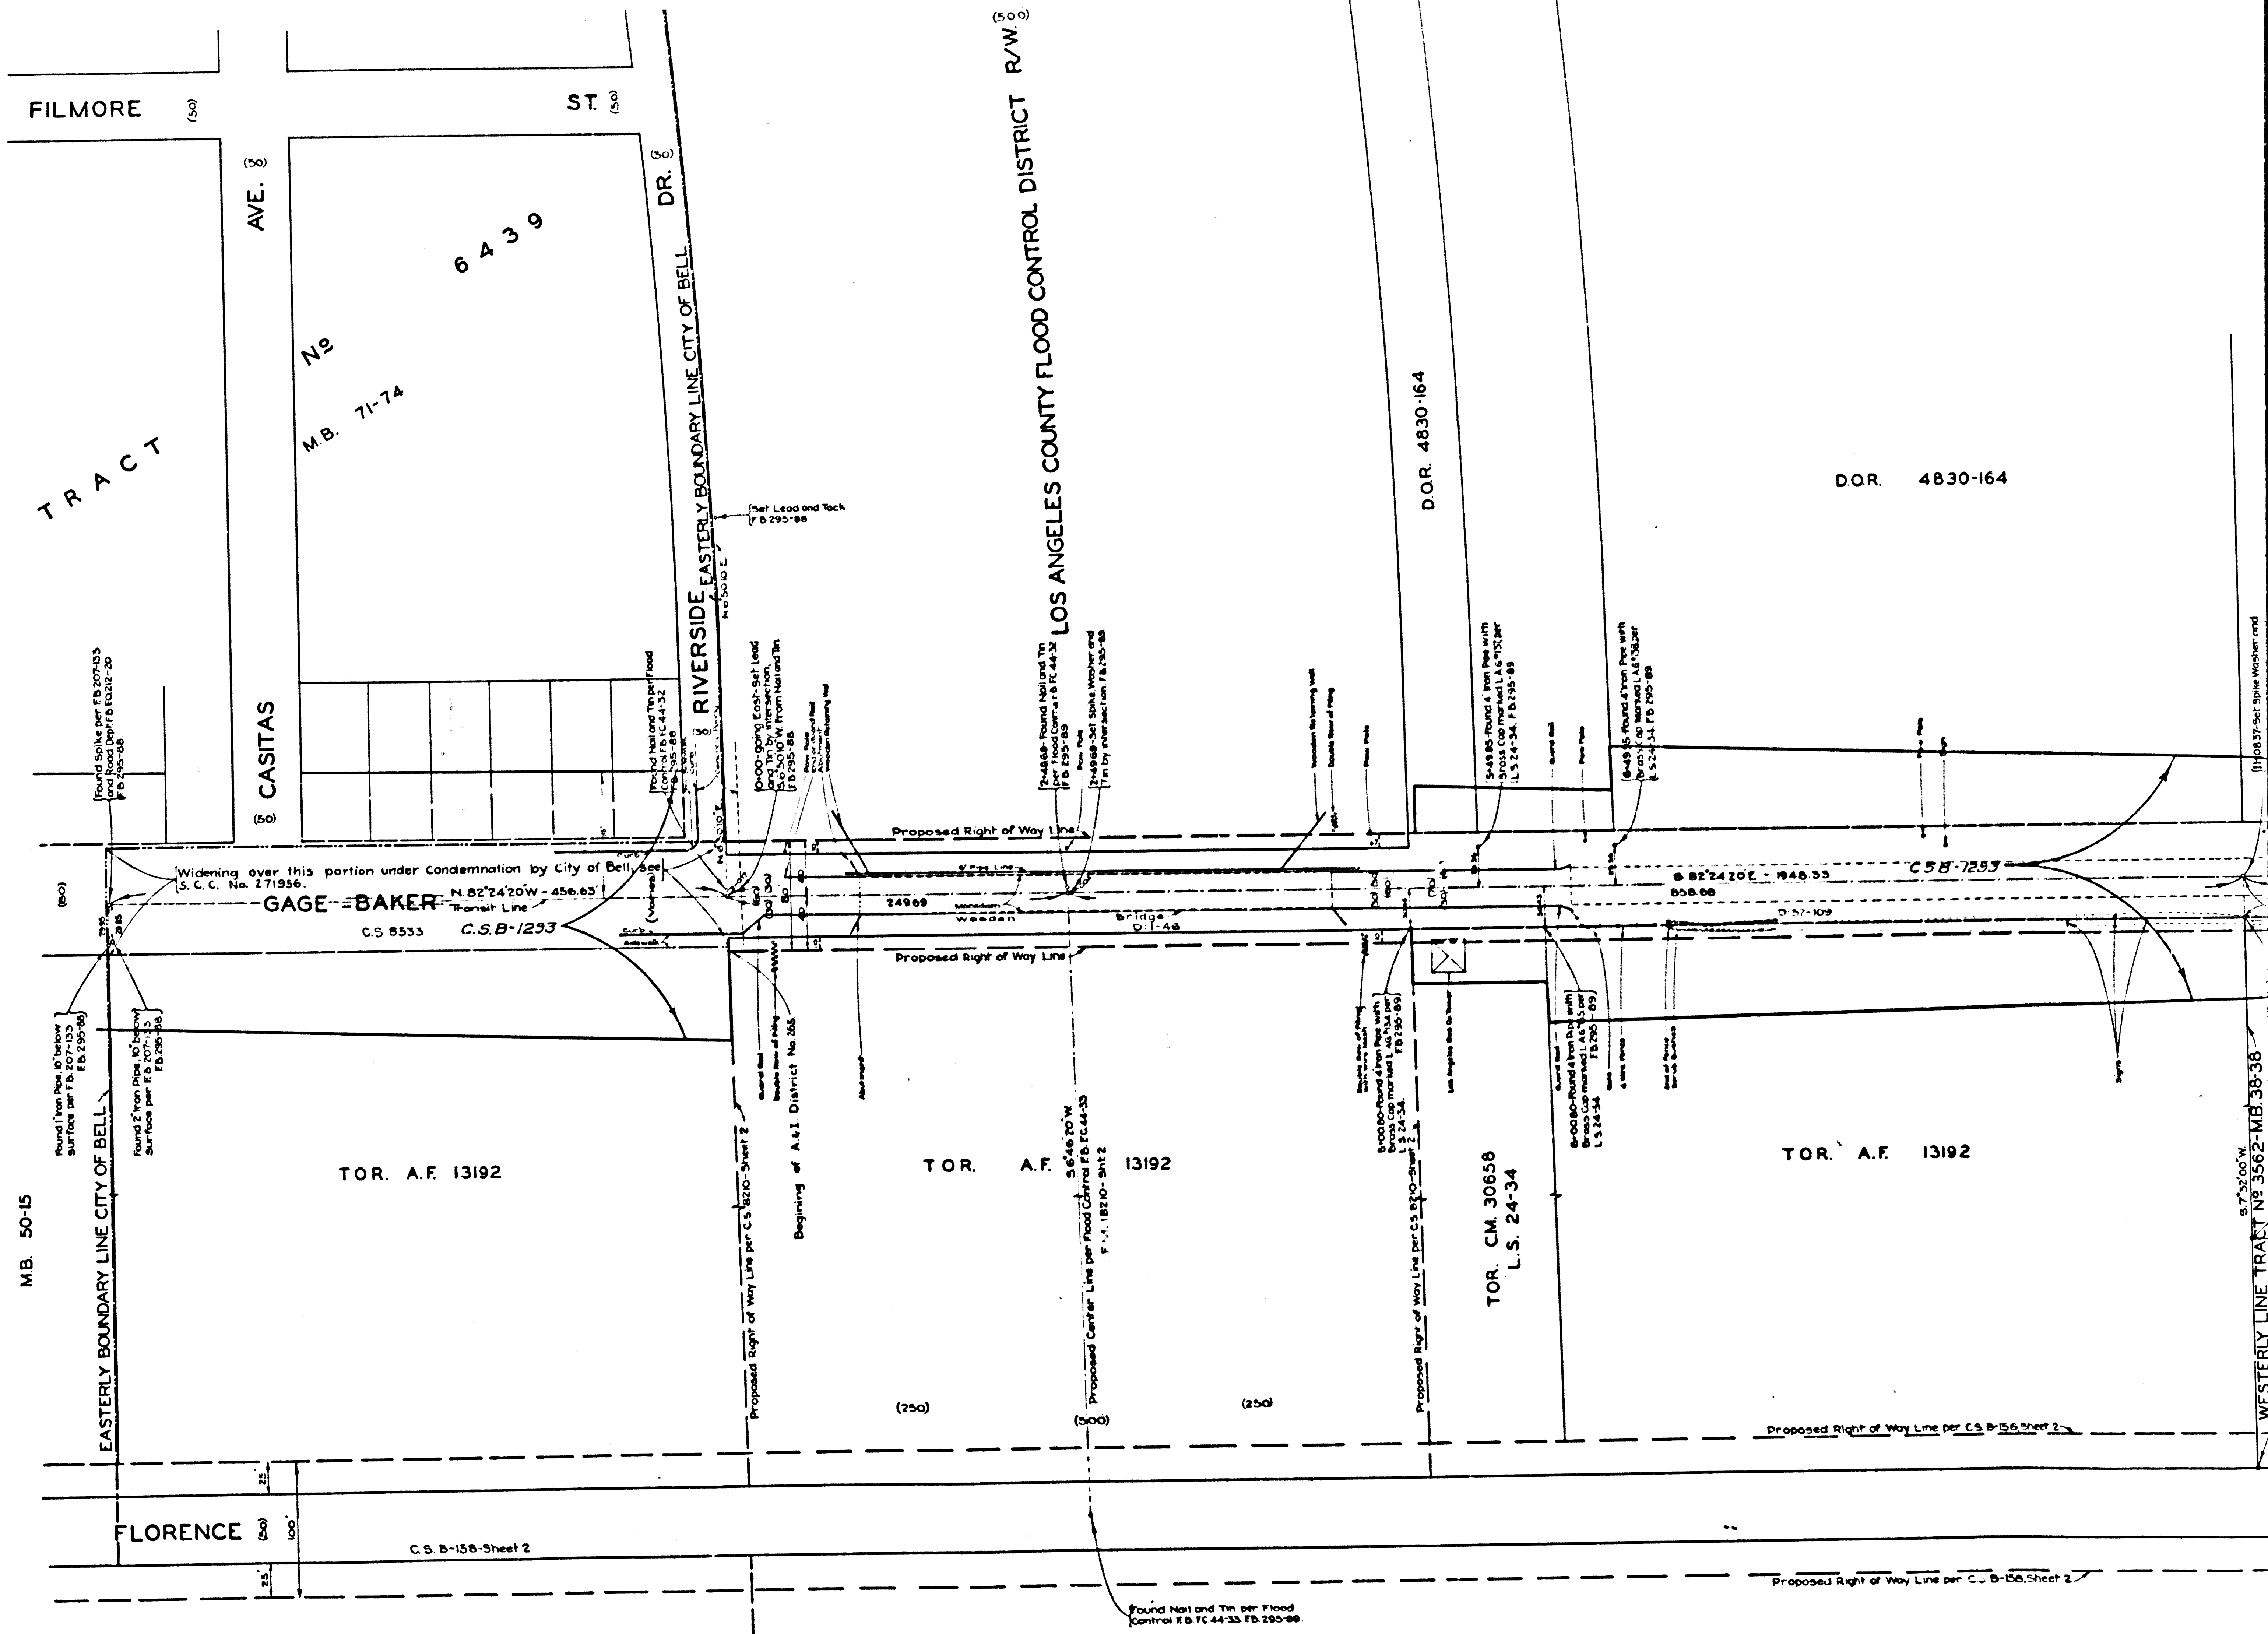


CSB-456
A5 OF A5

ANTONIO

PACIFIC ELECTRIC

TRACT N2
M.B. 135-65-80

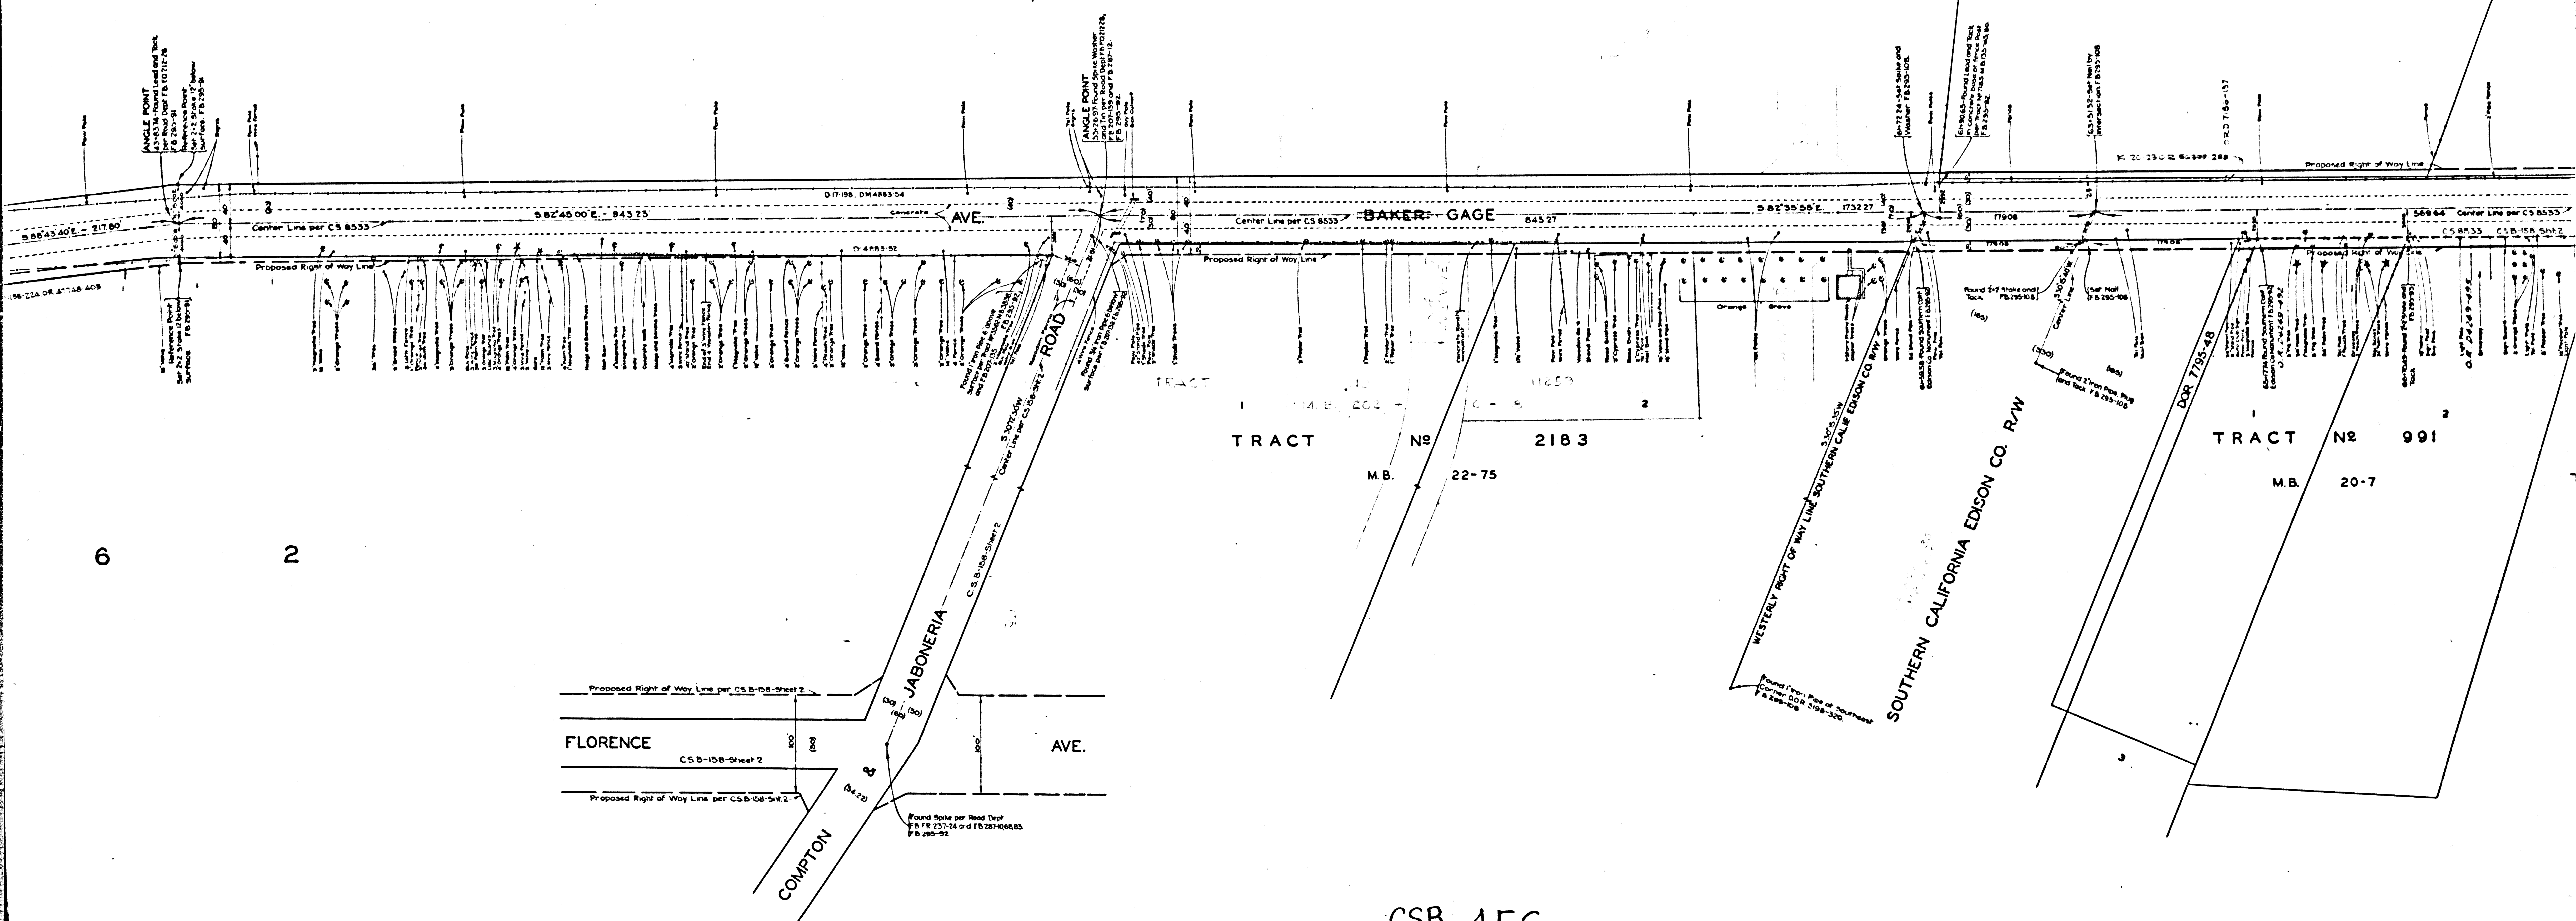

CSB-456
A2 OF A5