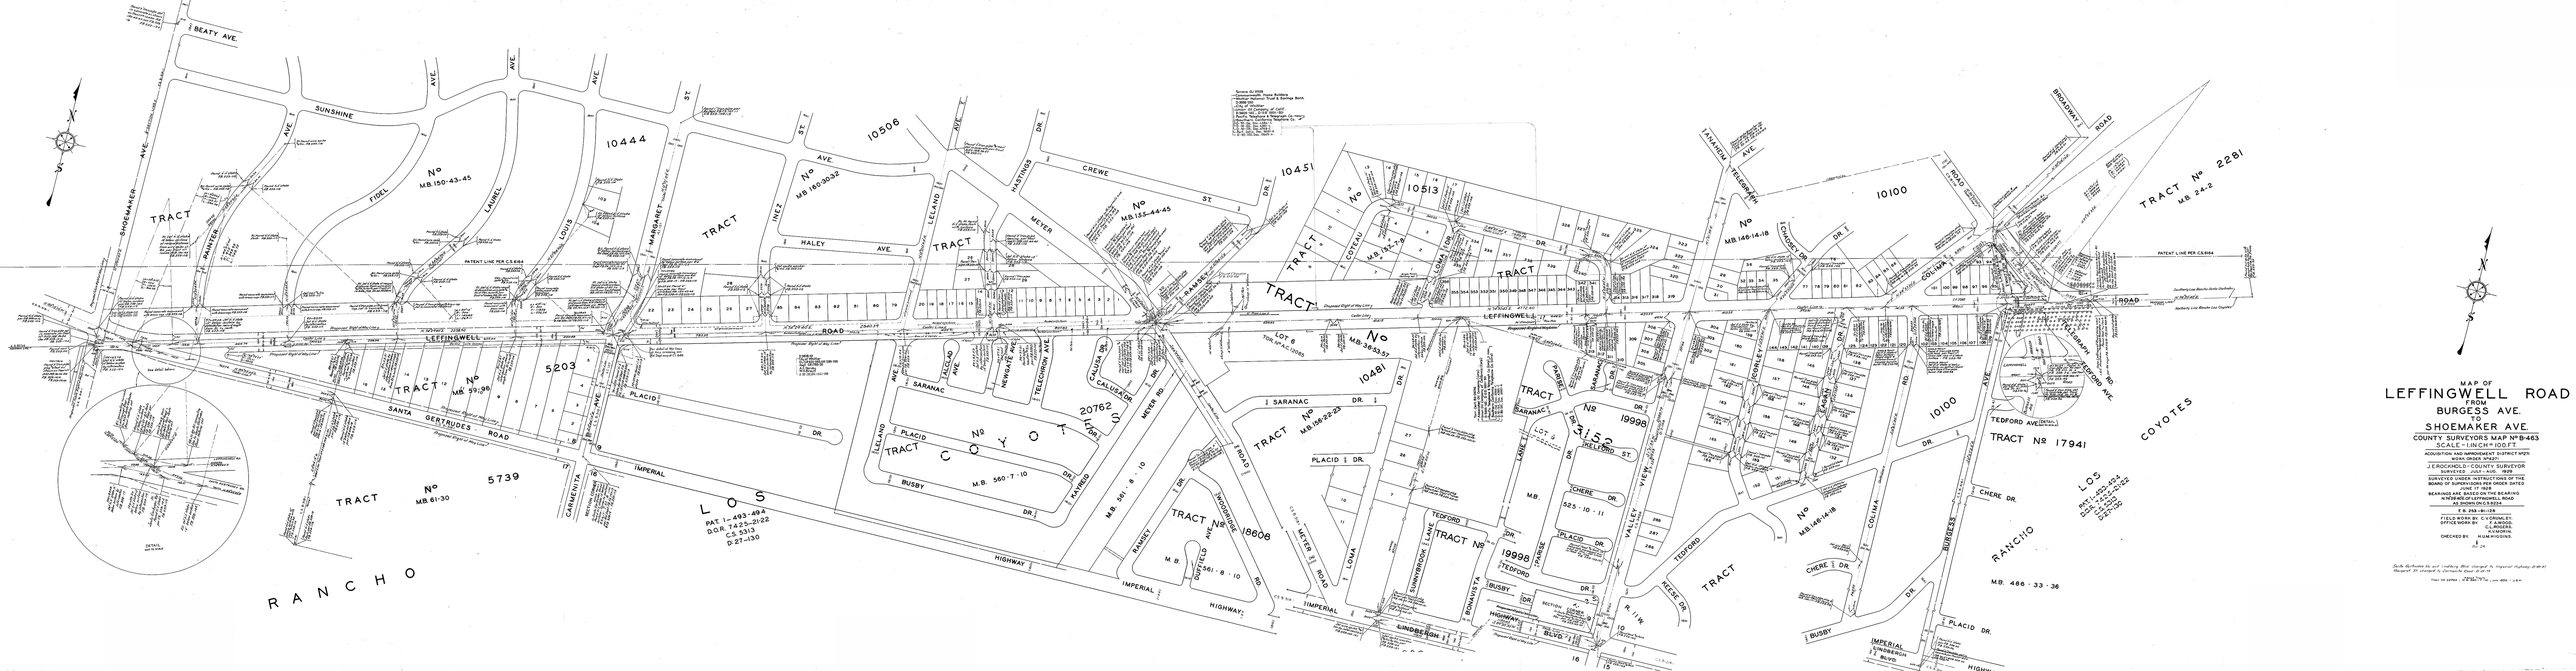
MAP OF
LEFFINGWELL ROAD
FROM
BURGESS AVE.
TO
SHOEMAKER AVE.
COUNTY SURVEYORS MAP No B-463
SCALE 1 INCH = 100 FT.
ACQUISITION AND IMPROVEMENT DISTRICT No 25
J. E. ROCKHOLD - COUNTY SURVEYOR
SURVEYED JULY - AUG. 1928
SURVEYED UNDER INSTRUCTIONS OF THE
BOARD OF SUPERVISORS ORDER DATED
JUNE 17, 1924
BEARINGS ARE BASED ON THE BEARING
N 89°-49'-30" E OF LEFFINGWELL ROAD
AS SHOWN ON R/S 253-21/22
C.S. 253-21/22
CHECKED BY:
M. 24
BEATY AVE.
SUNSHINE
SHOEMAKER AVE.
FIGEL
PAINTER
LAUREL
LOUIS
MARGARET
INEZ
HALEY AVE.
CREWE ST.
HASTINGS
MEYER
LELAND
RAMSEY
LEFFINGWELL ROAD
SANTA GERTRUDES ROAD
CARMENITA
PLACID
SARANAC
BUSBY
TELECHRON AVE.
IMPERIAL HIGHWAY
LINDBERGH BLVD.
DUFFIELD AVE.
LOMA
SUNNYBROOK LANE
BONAVISTA
TEDFORD
CHERE DR.
BURGESS
COLUMA
TELEGRAPH
CHURCH DR.
COTEAU
BROADWAY
TEDFORD AVE. (DETAIL)
LOS COYOTES
RANCHO
TRACT No 5203
TRACT No 5739
TRACT No 10444
TRACT No 10506
TRACT No 10451
TRACT No 10513
TRACT No 10481
TRACT No 20762
TRACT No 18608
TRACT No 19998
TRACT No 10100
TRACT No 2281
TRACT No 17941
M.B. 150-43-45
M.B. 160-30-32
M.B. 155-44-45
M.B. 141-7-9
M.B. 146-14-18
M.B. 99-36
M.B. 61-30
M.B. 383-53-57
M.B. 158-22-23
M.B. 560-7-10
M.B. 561-8-10
M.B. 525-10-11
M.B. 24-2
M.B. 486-33-36
PAT. 1-493-494
D.O.E. 7425-21-22
C.S. 253
9-27-130
LOT 6
TOR. M.C. CODES
DETAIL
SCALE 1" = 200'