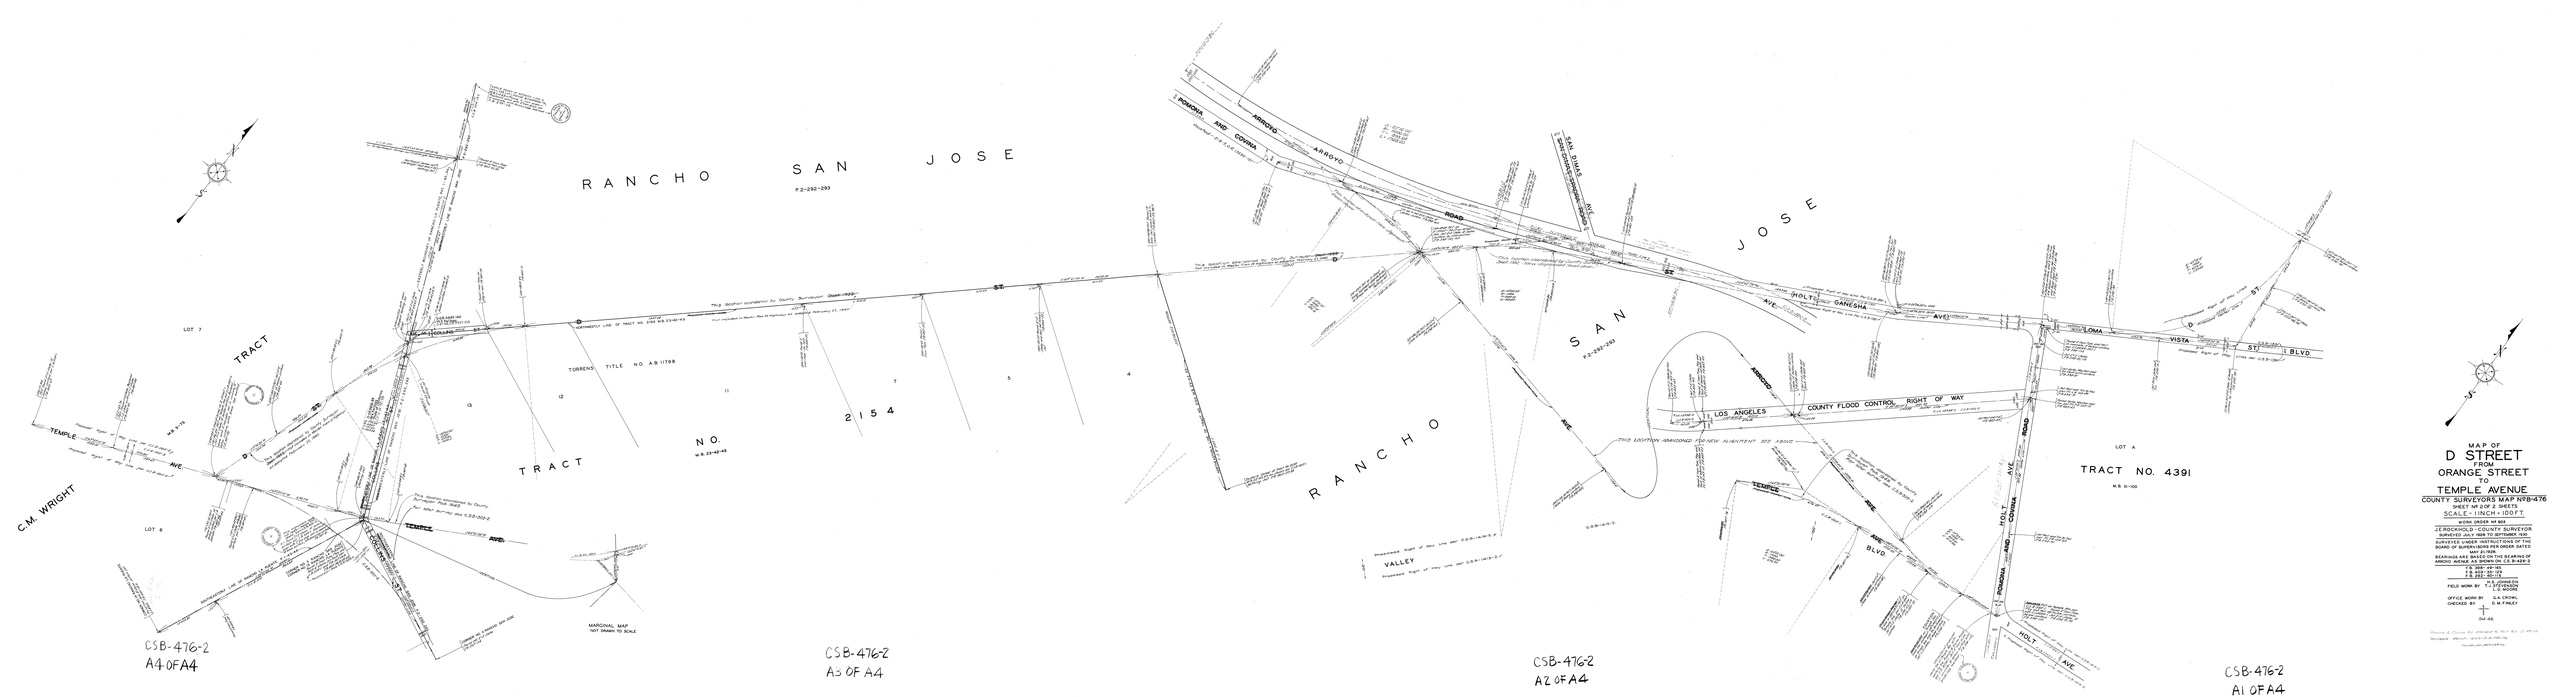

MAP OF

D STREET

FROM

ORANGE STREET

TO

TEMPLE AVENUE

COUNTY SURVEYORS MAP NRB-476

SHEET NR 2 OF 2 SHEETS

SCALE: 1 INCH = 100 FT

WORK ORDER NR 903

J.E. ROSCHILD - COUNTY SURVEYOR

SURVEYED JULY 1928 TO SEPTEMBER 1930

SURVEYED UNDER INSTRUCTIONS OF THE BOARD OF SUPERVISORS PER ORDER DATED JULY 1, 1930

BEARINGS ARE BASED ON THE BEARINGS OF ARROYO AVENUE AS SHOWN ON C.S. B-428-2

P.B. 2-292-293	
P.B. 292-297-298	
P.B. 292-307-308	

FIELD WORK BY: K.F. HOWARD, C.G. MOORE

OFFICE WORK BY: G.A. CROWL

CHECKED BY: D.M. FINLEY

Ref. 46

Pomona & Covina Rd. changed to Holt Ave. 12-29-30

Recorded Volume 3600 Page 400