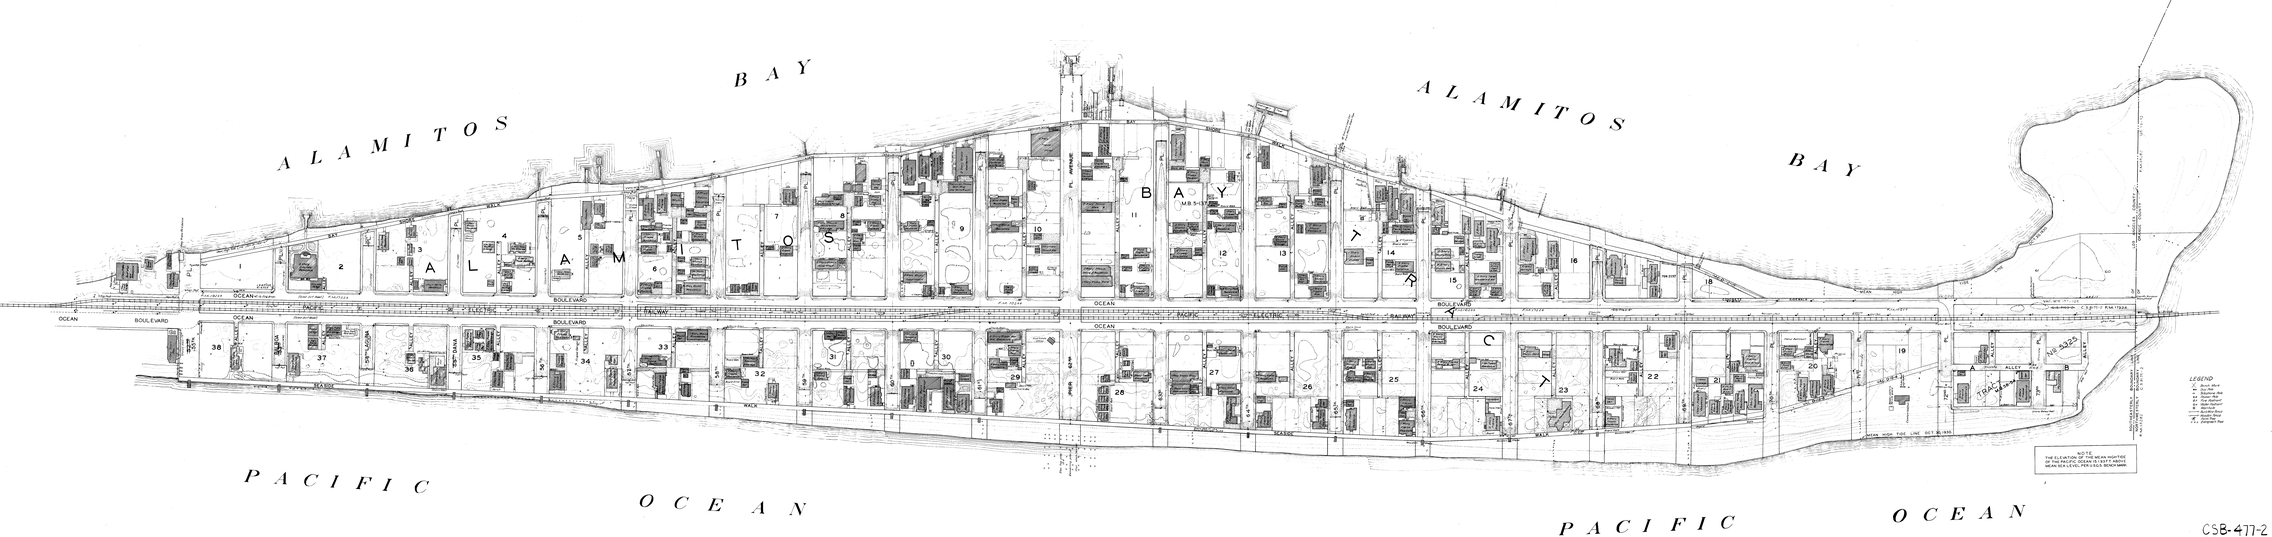

TOPOGRAPHIC MAP OF

ALAMITOS BAY PARK

BEING

BLOCKS 50 TO 58 INCLUSIVE, 62 TO 68 INCLUSIVE,
AND 71 TO 79 INCLUSIVE

OF

ALAMITOS BAY TRACT M.B. 5-137

COUNTY SURVEYORS MAP NR B-477

SCALE 1 INCH = 50 FT.

WORK ORDER NR 1924

J. E. ROCKHOLD - COUNTY SURVEYOR

SURVEYED AUG. TO DEC. 1927

SURVEYED UNDER INSTRUCTIONS OF THE BOARD OF SUPERVISORS PER ORDER DATED JULY 15, 1926

BEARINGS ARE BASED ON THE BEARING OF PACIFIC ELECTRIC RAILWAY RIGHT OF WAY PER MAP OF ALAMITOS BAY TRACT M.B. 5-137

F.B. 35-61-130 L.B. 484-151-190

FIELD WORK BY: T. H. MONOGHAN
OFFICE WORK BY: S. D. ROGERS
CHECKED BY: W. J. LUCAS

FOR PROPERTY LINE SURVEY SEE C.S.B-477-SHEET 1

DATUM = U.S.G.S.

BENCH MARK ELEVATIONS ARE BASED ON THE U.S.G.S. DATUM AS PER CITY OF LONG BEACH, A.M.P. MAP NO. 1, B-438-1931

CSB-477-2