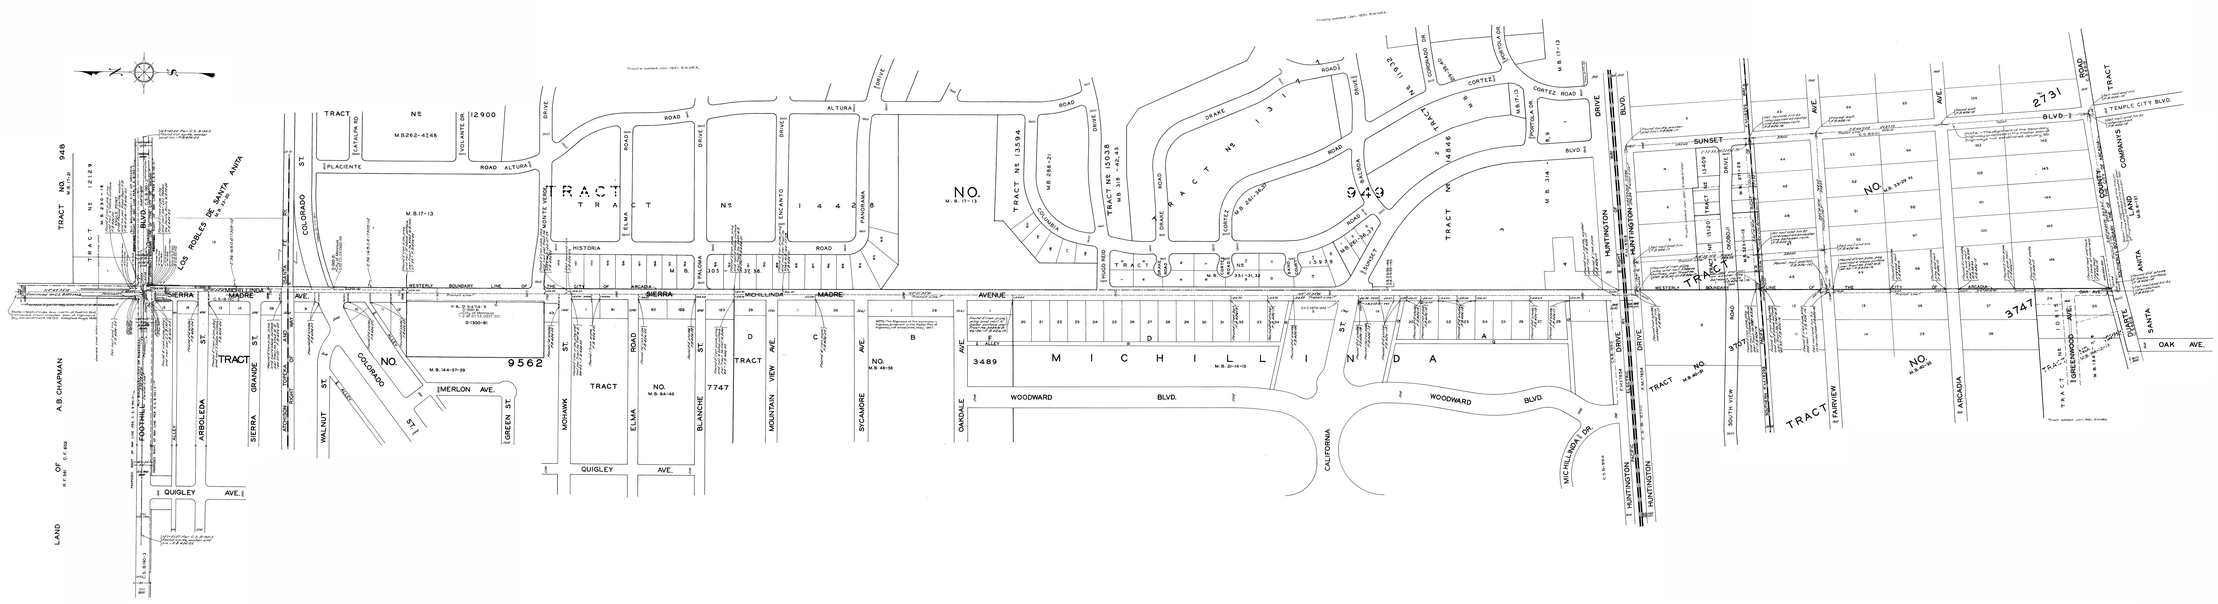

MAP OF
MICHILLINDA
SIERRA MADRE AVENUE
FROM
DUARTE COUNTY ROAD
TO
FOOTHILL BOULEVARD

COUNTY SURVEYORS MAP NO. B-523
SHEET NO. 1 OF 2 SHEETS
SCALE - 1 INCH = 100 FT.

WORK ORDER NO. 957

J. EROCKHOLD COUNTY SURVEYOR
SURVEYED NOVEMBER 1929 TO DECEMBER 1930
SURVEYED UNDER INSTRUCTIONS OF THE BOARD OF SUPERVISORS PER ORDER DATED AUGUST 12, 1929.
BEARINGS ARE BASED ON THE BEARING OF FOOTHILL BOULEVARD AS SHOWN ON C.S.B.NO. 3

F.B. 428 I TO 70

FIELD WORK BY R. CUNLAP
R.A. MILLER
OFFICE WORK BY BENT MAIRE
CHECKED BY D. MAPLEY

SM 44
SM 45

Revised, May, 1931 (Revised)
Revised, July, 1931 (Revised)