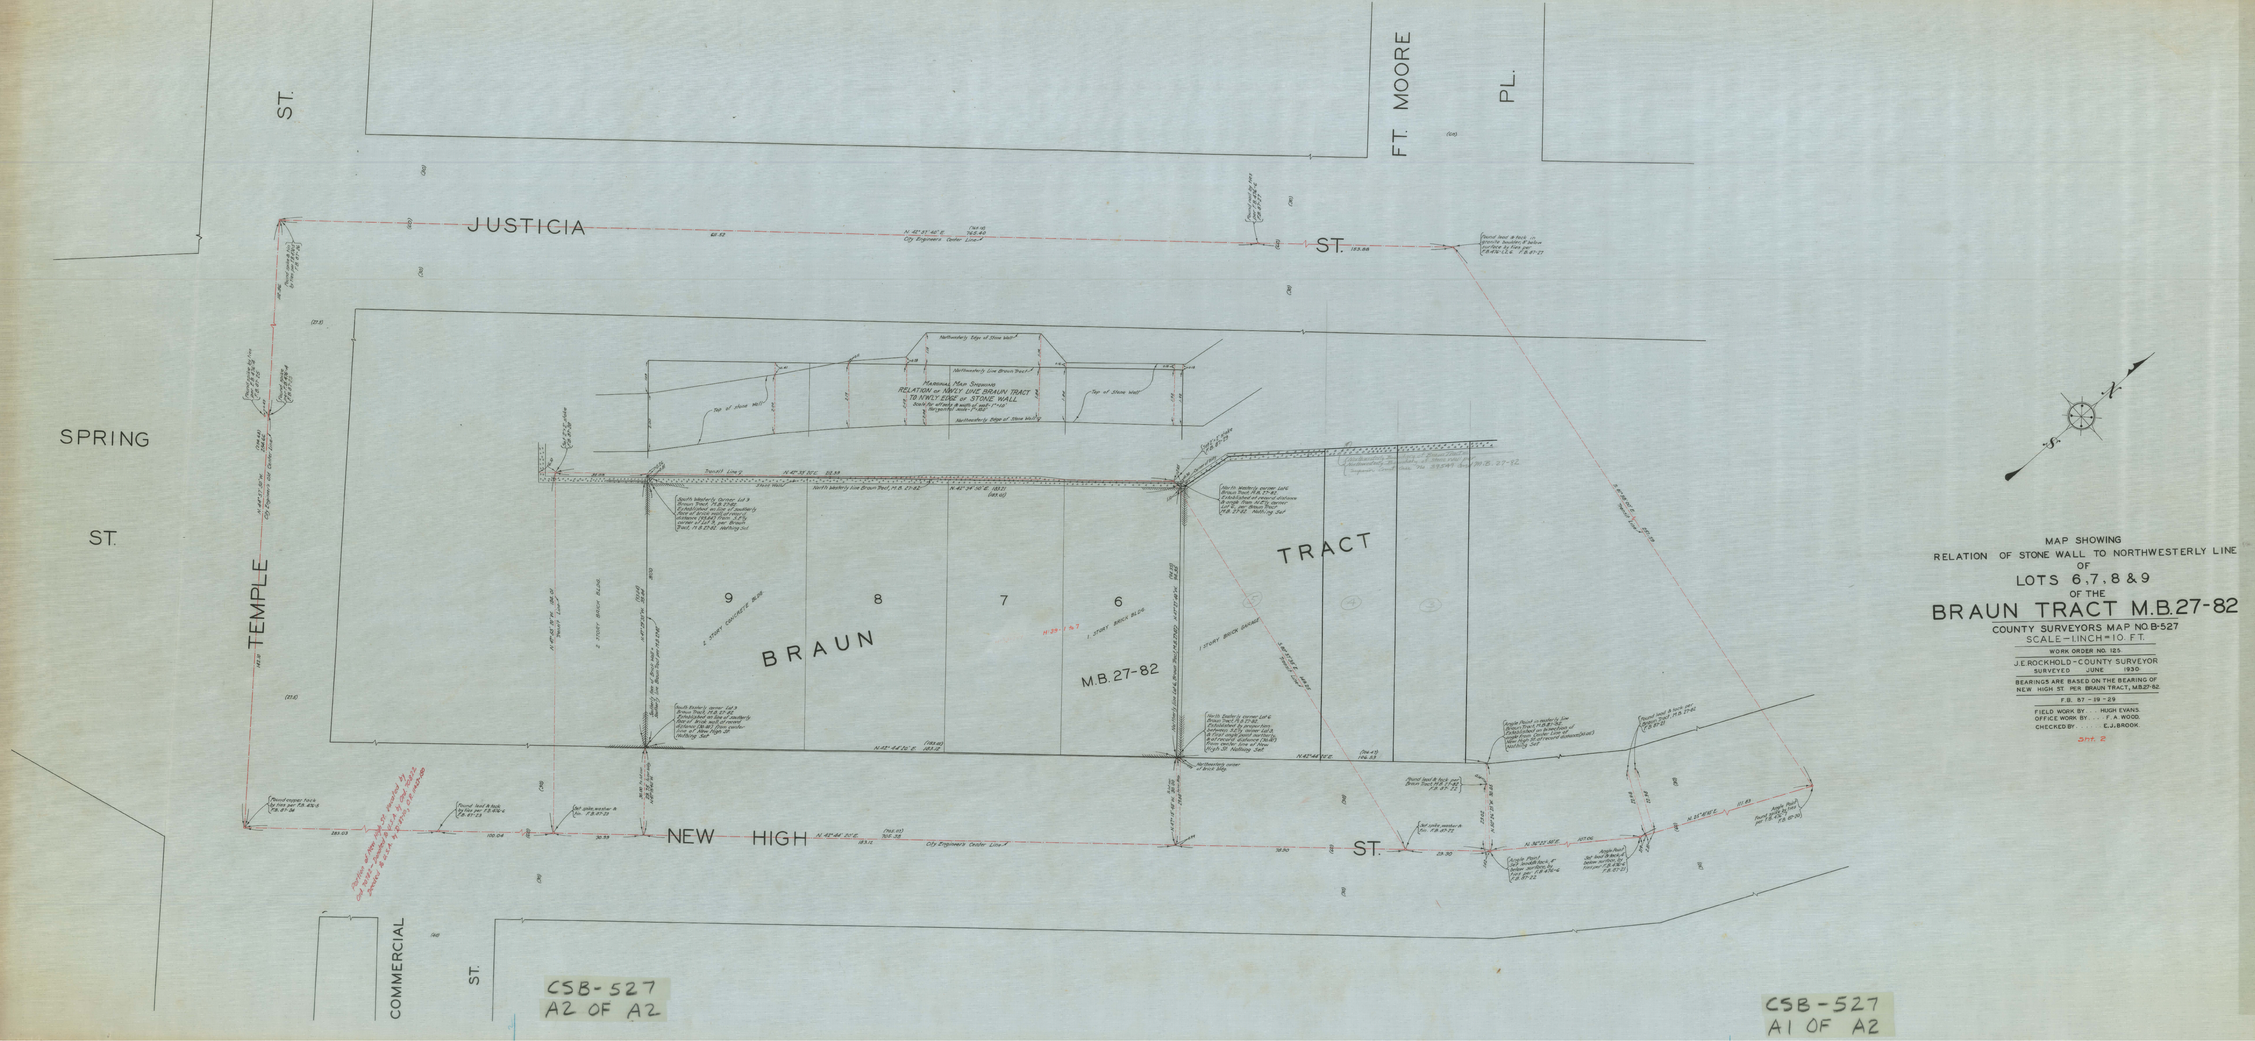

FT. MOORE PL.
ST.
JUSTICIA ST.
SPRING ST.
TEMPLE ST.
NEW HIGH ST.
COMMERCIAL ST.
BRAUN TRACT
M.B. 27-82
9
8
7
6
1 STORY BRICK BLDG.
2 STORY CONCRETE BLDG.
1 STORY BRICK GARAGE
MAP SHOWING
RELATION OF STONE WALL TO NORTHWESTERLY LINE
OF
LOTS 6, 7, 8 & 9
OF THE
BRAUN TRACT M.B. 27-82
COUNTY SURVEYORS MAP NO. B-527
SCALE - 1 INCH = 10 FT.
WORK ORDER NO. 125
J.E. ROCKHOLD - COUNTY SURVEYOR
SURVEYED JUNE 1935
BEARINGS ARE BASED ON THE BEARING OF NEW HIGH ST. PER BRAUN TRACT, M.B. 27-82
F.B. 57 - 19 - 29
FIELD WORK BY HUGH EVANS
OFFICE WORK BY F. A. WOOD
CHECKED BY E.J. BROOM
Sht. 2
CSB-527
A2 OF A2
CSB-527
A1 OF A2