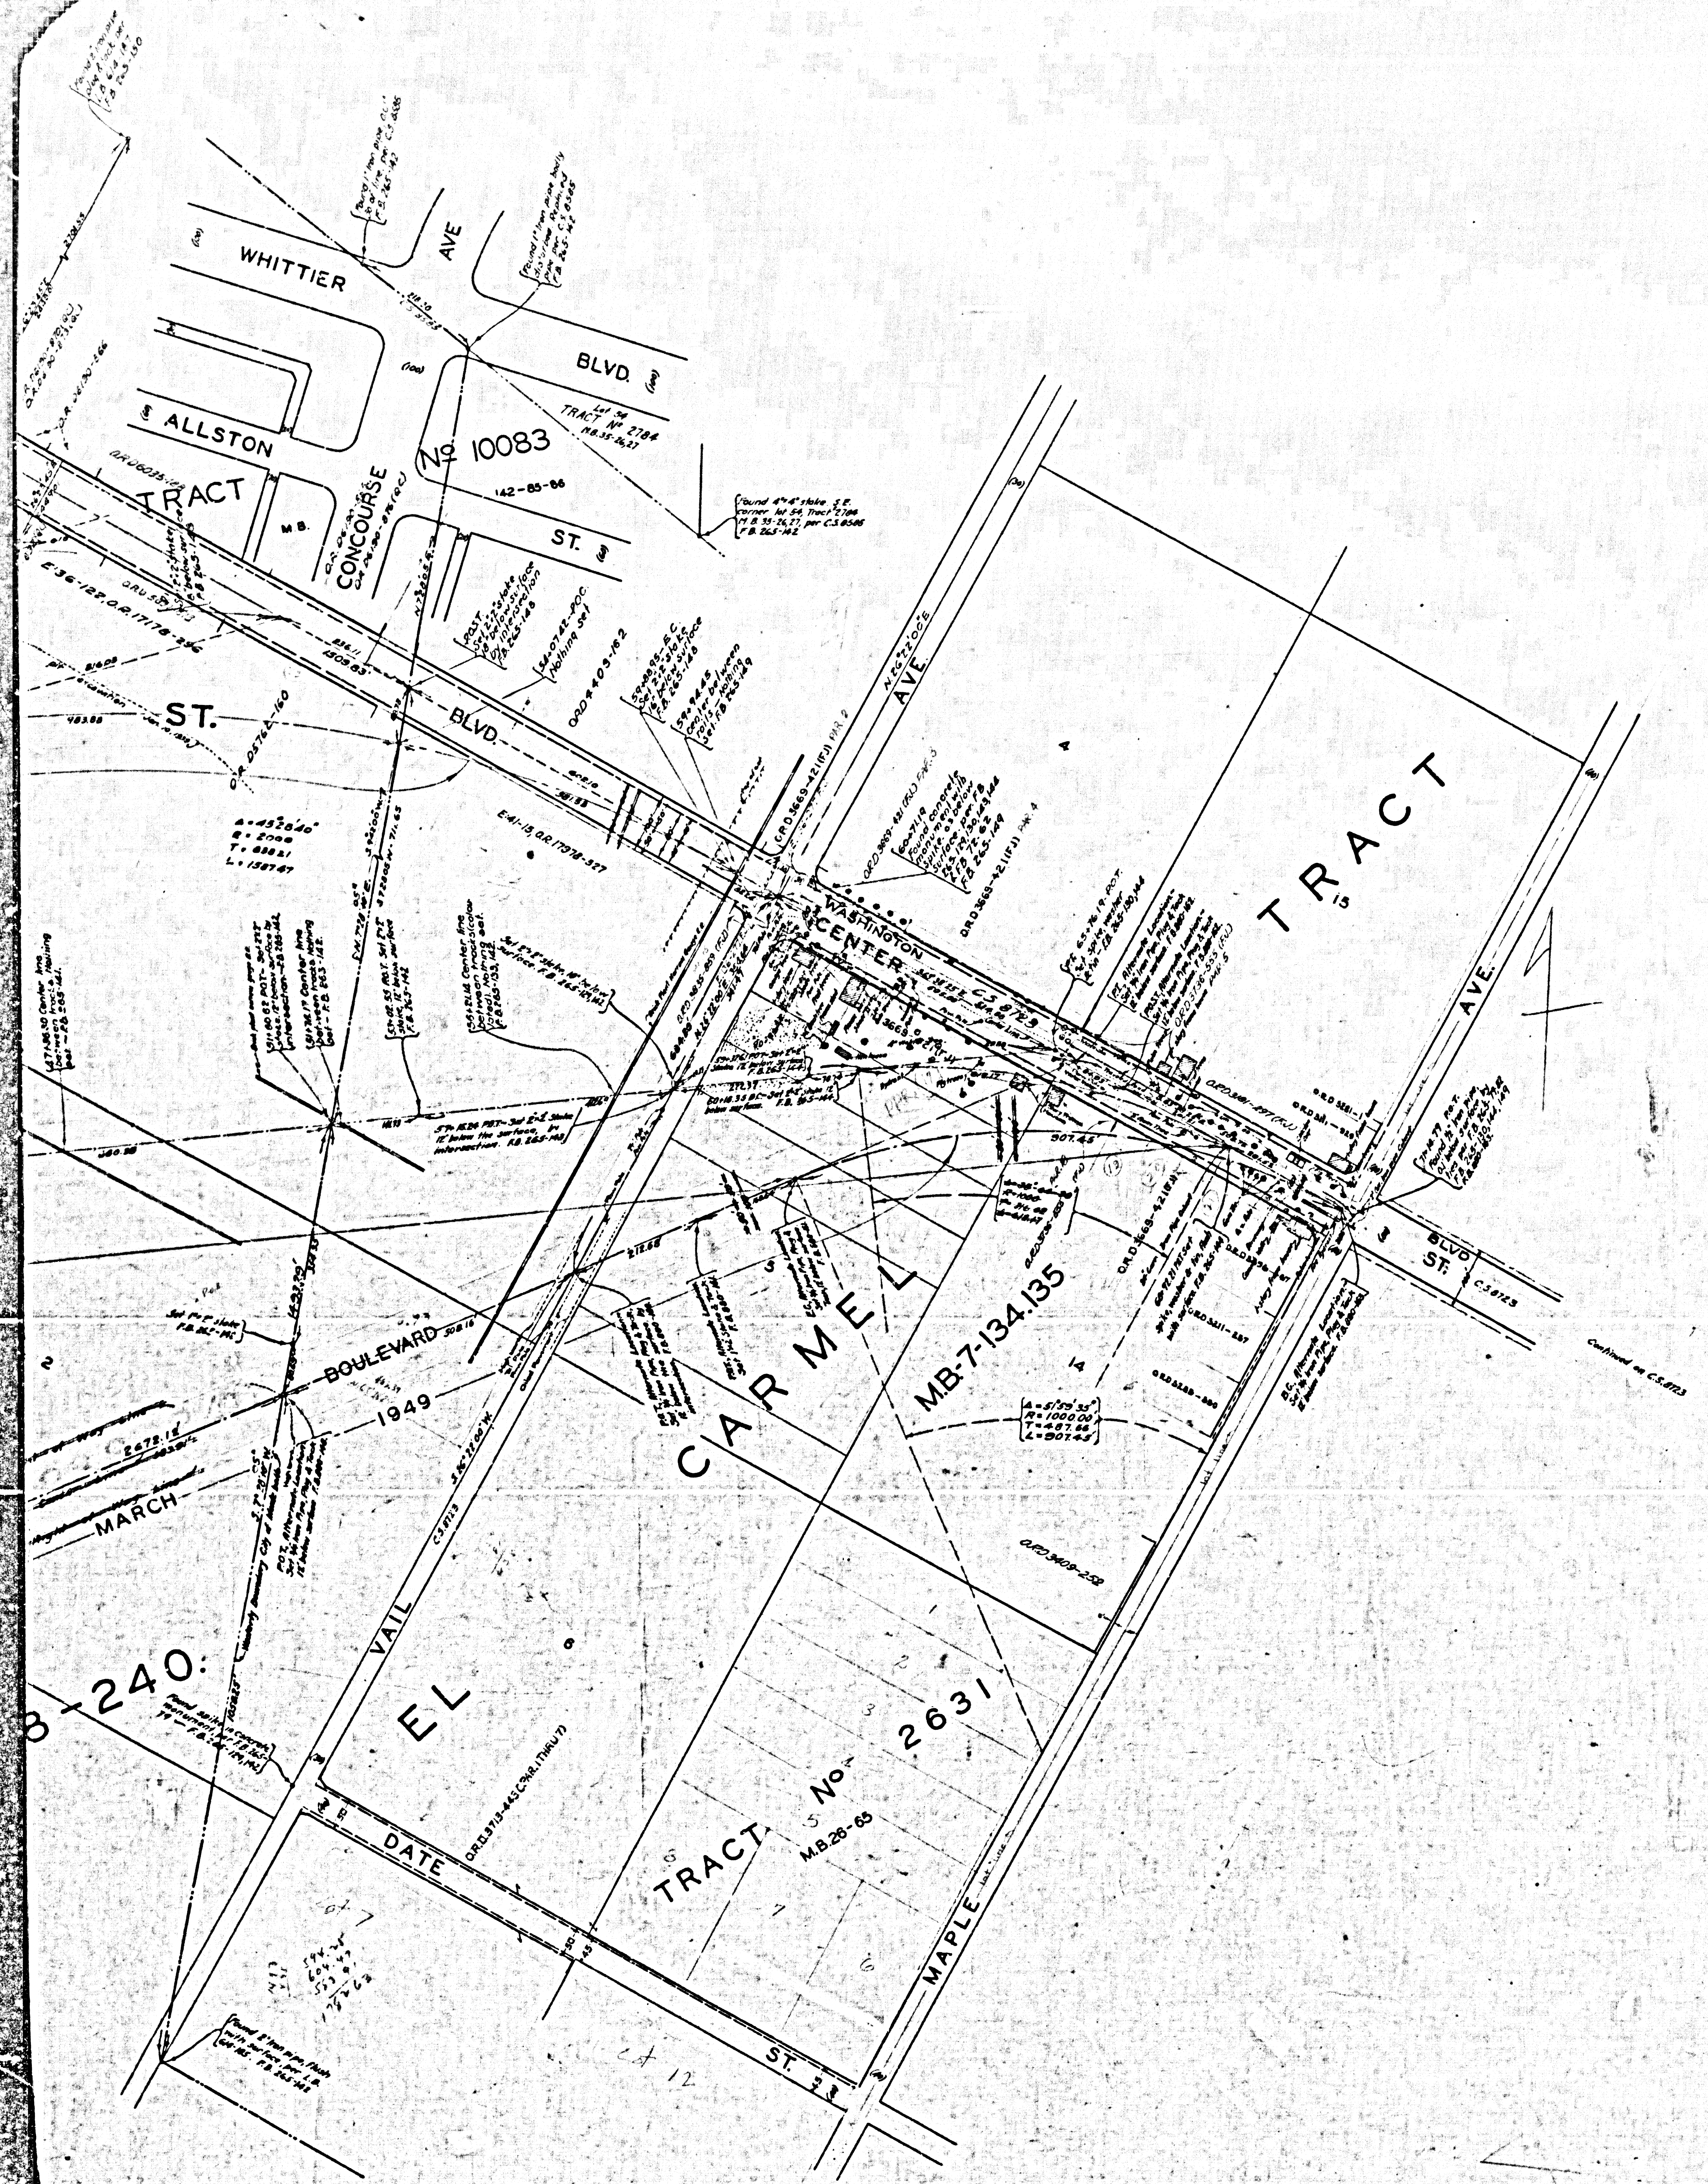

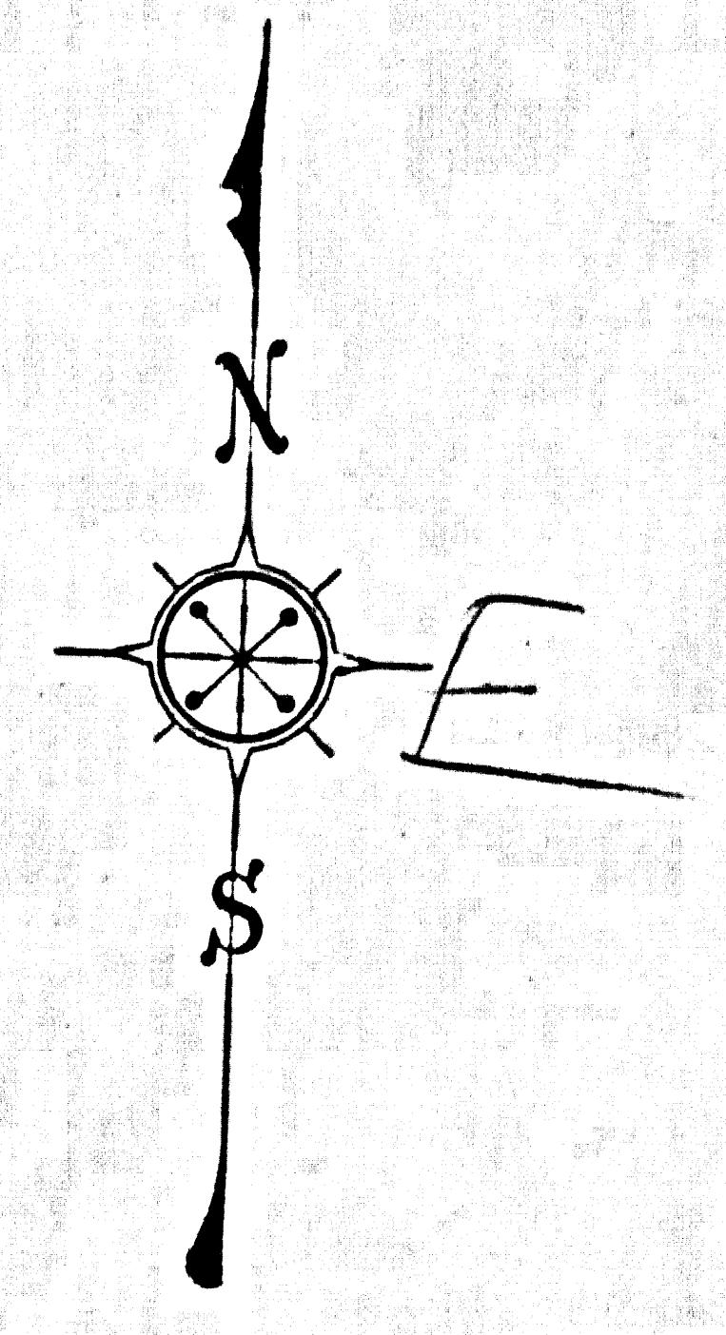

WASHINGTON BLVD.

MAP OF

~~CENTER STREET~~

FROM *TELEGRAPH RD*

WASHINGTON BOULEVARD

TO

MAPLE AVENUE

COUNTY SURVEYORS MAP NO. B-529
SCALE - 1. INCH = 100. FT.

ACQUISITION AND IMPROVEMENT DISTRICT NO. 74.
WORK ORDER NO. 4074.

J.E. ROCKHOLD - COUNTY SURVEYOR
SURVEYED OCT. 1929 & 1930.

SURVEYED UNDER INSTRUCTIONS OF THE BOARD OF SUPERVISORS PER ORDER DATED OCT. 14 1929.

BEARINGS ARE BASED ON THE BEARING OF CENTER ST. PER C.S. 8723.

F.B. 265-123-150

FIELD WORK BY..... H.F. EVANS.
OFFICE WORK BY.... F.A. WOOD.
CHECKED BY... H.U.M. HIGGINS.

INDEX 36

CSB-529
A1 OF A3

CSB-529
A2 OF A3

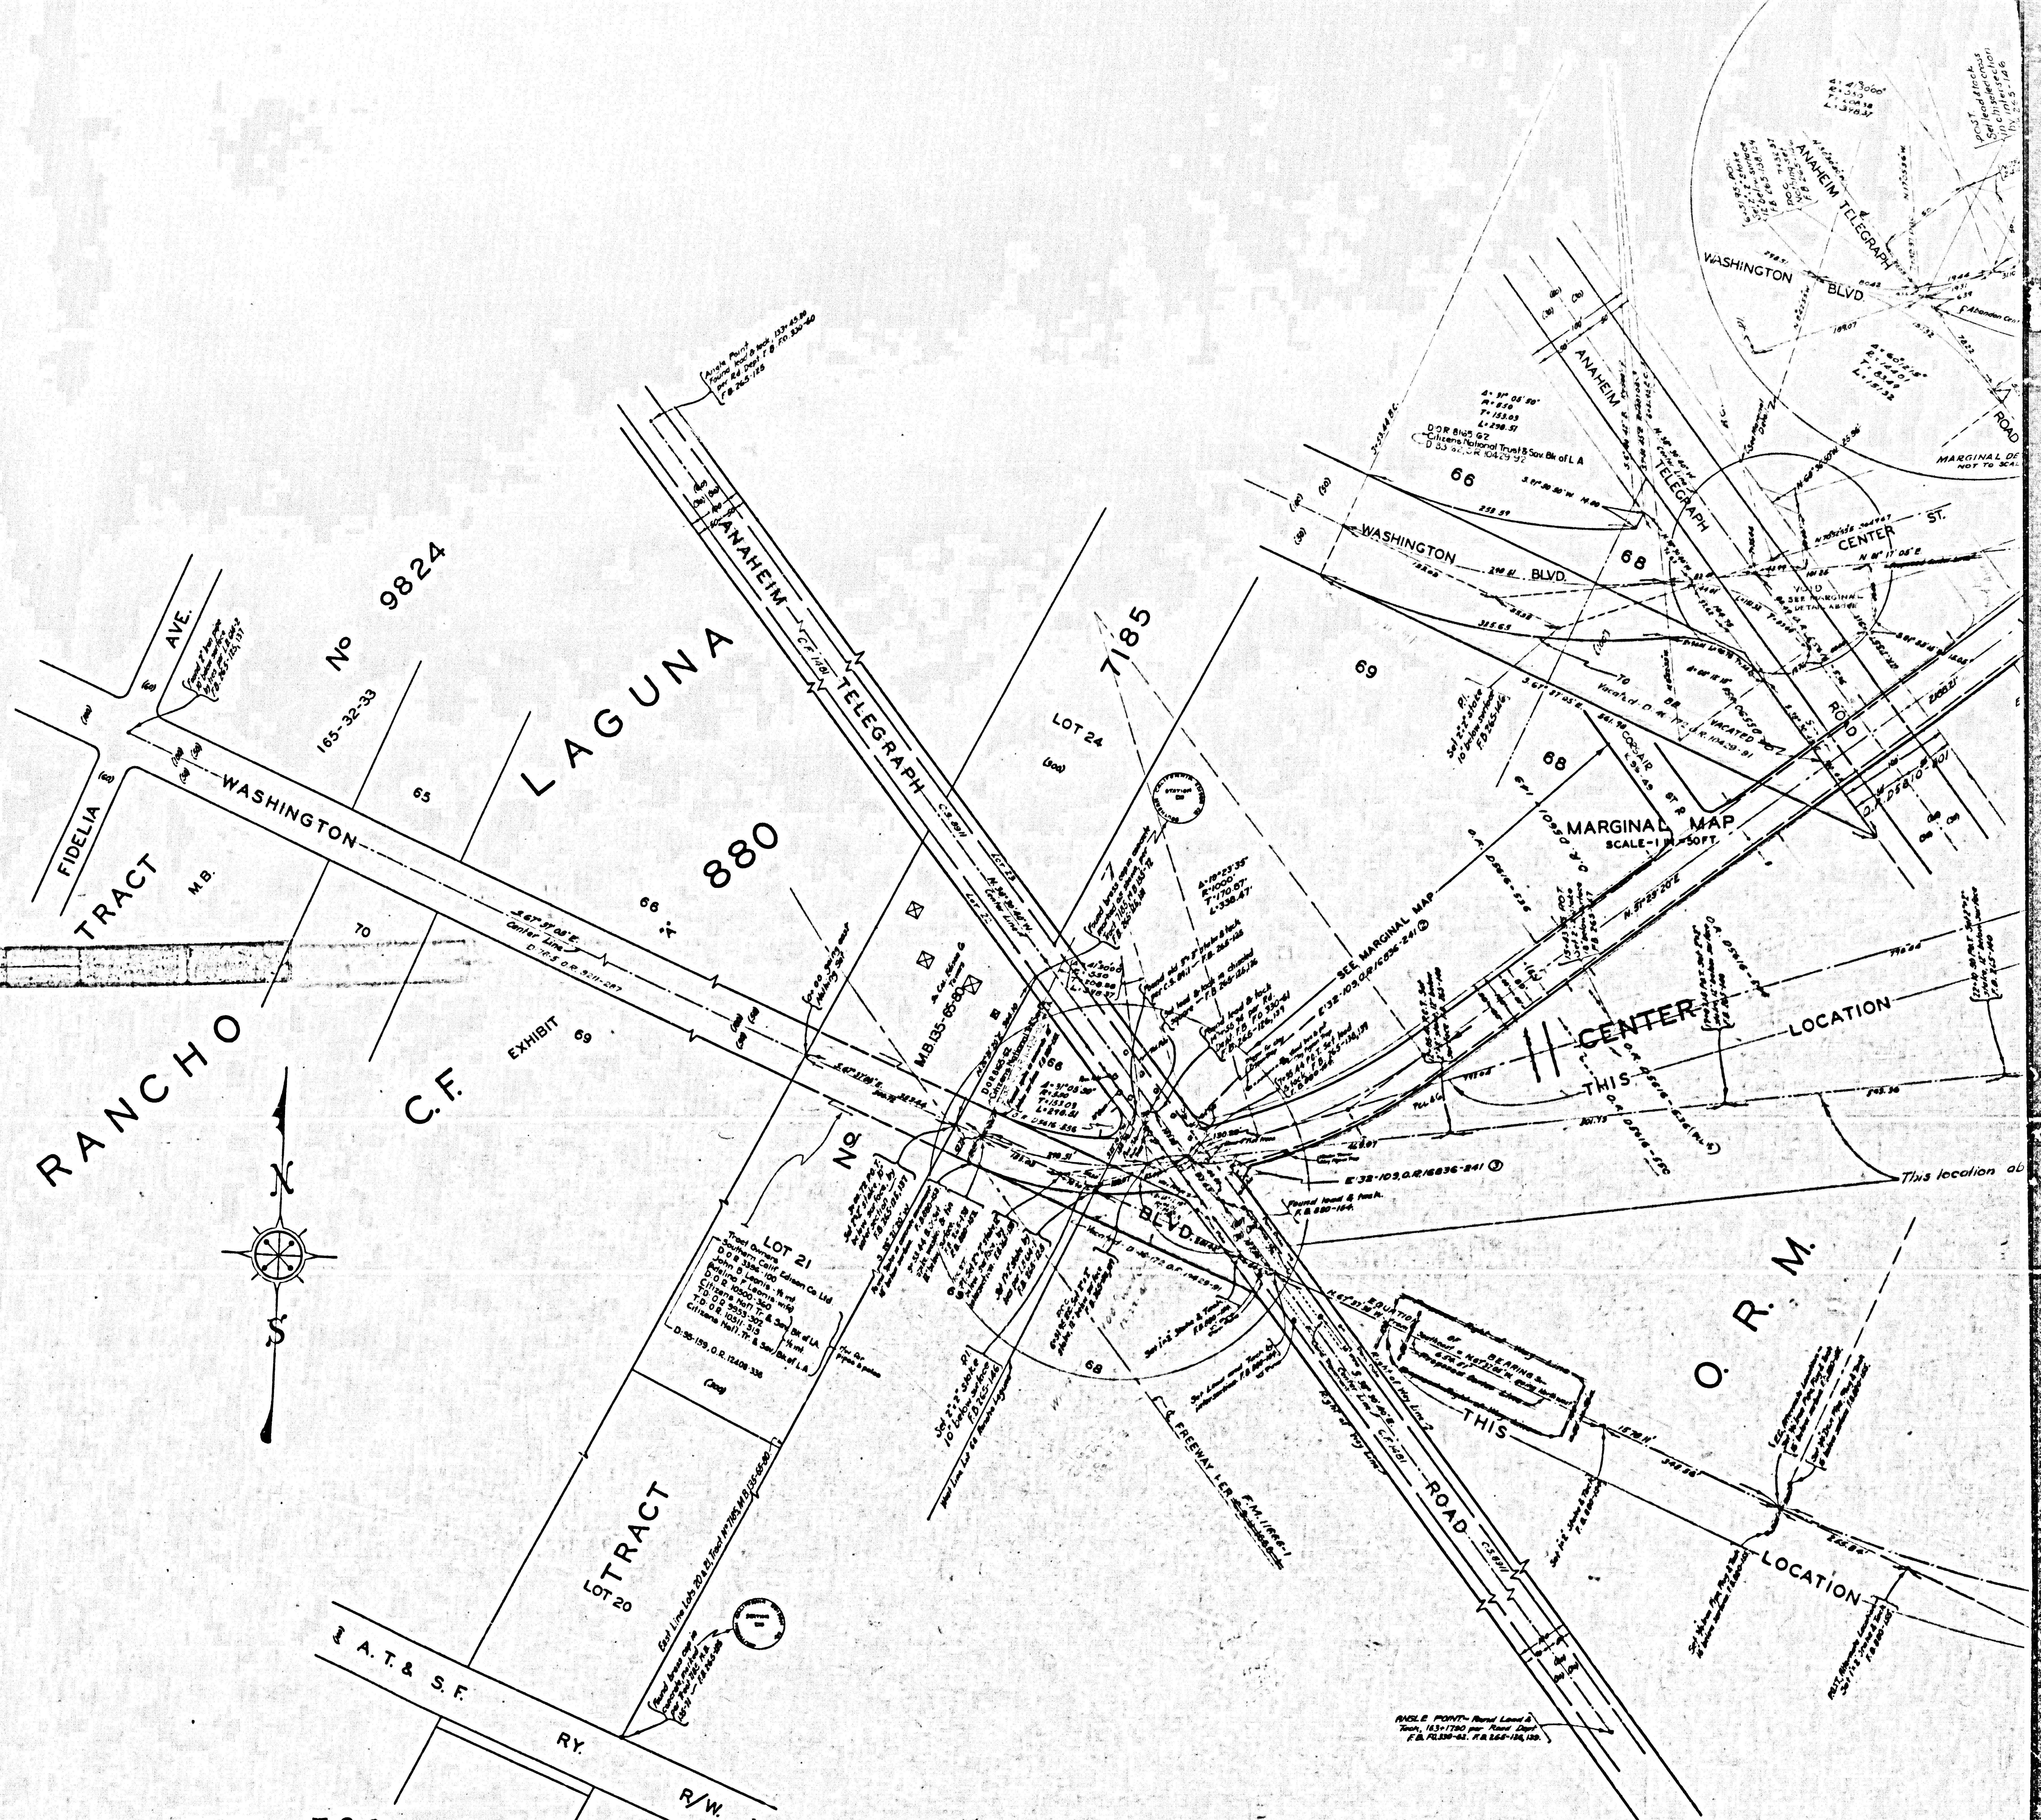

CSB-529
A3 OF A3