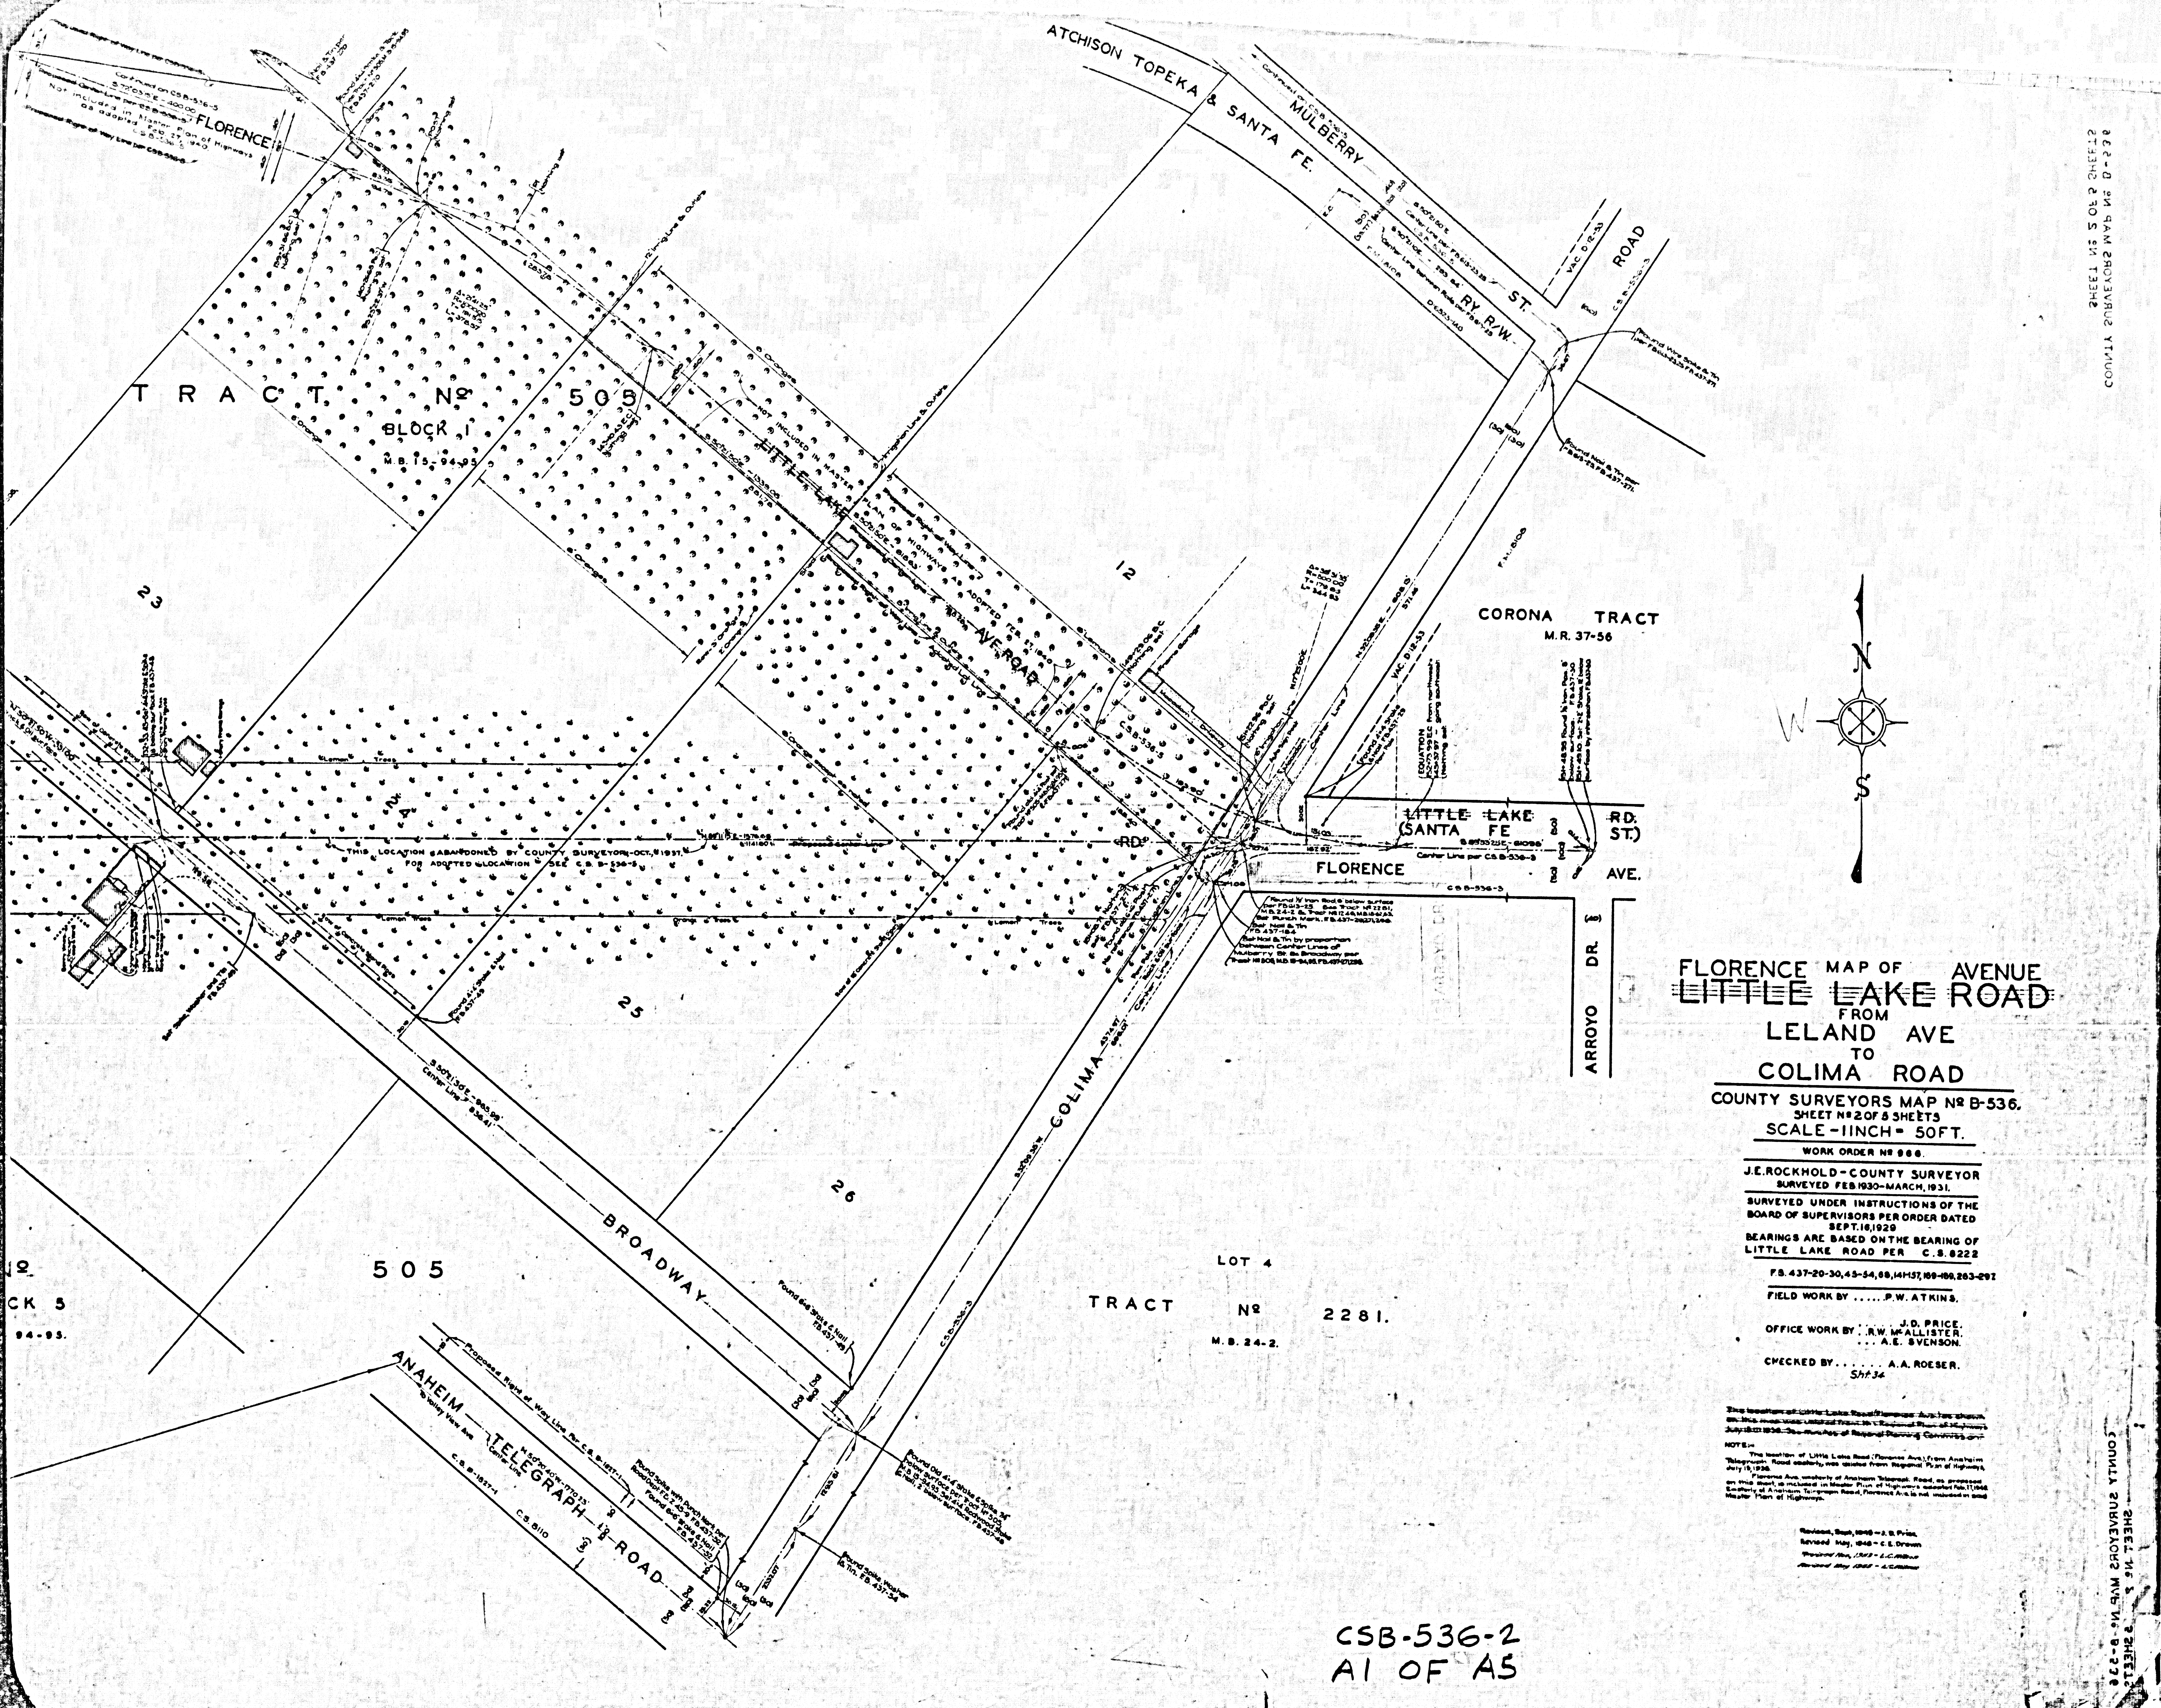

# FLORENCE AVENUE
# MAP OF ~~LITTLE LAKE ROAD~~
FROM
LELAND AVE
TO
COLIMA ROAD

COUNTY SURVEYORS MAP No B-536.
SHEET No 2 OF 5 SHEETS
SCALE - 1 INCH = 50 FT.

WORK ORDER No 966.

J.E. ROCKHOLD - COUNTY SURVEYOR
SURVEYED FEB. 1930 - MARCH, 1931.

SURVEYED UNDER INSTRUCTIONS OF THE BOARD OF SUPERVISORS PER ORDER DATED SEPT. 16, 1929
BEARINGS ARE BASED ON THE BEARING OF LITTLE LAKE ROAD PER C.S. 8222

F.B. 437-20-30, 45-54, 68, 141-157, 169-189, 263-292

FIELD WORK BY ..... P.W. ATKINS.

OFFICE WORK BY ..... J.D. PRICE.
..... R.W. McALLISTER.
..... A.E. SVENSON.

CHECKED BY ...... A.A. ROESER.
Sht 34

~~The location of Little Lake Road (Florence Ave.) as shown on this map was deleted from the Regional Plan of Highways July 15, 1936. See minutes of Regional Planning Commission.~~

NOTE:-

The location of Little Lake Road (Florence Ave.), from Anaheim Telegraph Road easterly, was deleted from Regional Plan of Highways, July 15, 1936.

Florence Ave. westerly of Anaheim Telegraph Road, as proposed on this sheet, is included in Master Plan of Highways adopted Feb. 17, 1948. Easterly of Anaheim Telegraph Road, Florence Ave. is not included in said Master Plan of Highways.

Revised, Sept. 1946 - J. D. Price.
Revised May, 1948 - C. E. Drown
Revised Nov. 1963 - L.C. Milton
Revised May 1965 - L.C. Milton

COUNTY SURVEYORS MAP No B-536 SHEET 2 OF 5 SHEETS

CSB-536-2
A1 OF A5

BROADWAY
N 50°11'30"W
Center Line - to Ceres Ave
BROADWAY
Center Line to Valley View Ave
IDENTICAL
TRACT
AVE.
RD.
AVE.
R/W.
NOT INCLUDED IN MASTER PLAN OF HIGHWAYS AS ADOPTED
36
56
54
51
53
55
57
58
59
61
63
68
70
72
74
76
78
80
82
Orange Trees
Lemon Trees
GROVE
N. 89°11'15"E.
1813.75
LITTLE LAKE
THIS LOCATION ABANDONED BY COUNTY SURVEYOR, OCT, 1937.
& FOR ADOPTED LOCATION SEE C.S. B-536-5.
THIS LOCATION ABANDONED
& FOR ADOPTED L
CERES
AVE.
Center Line per Road Dept
Set Spike, Washer & Tin. F.B. 437-28
Found 2" iron pipe without plug & tack 4" below surface. F.B. 1199-9
1910.74
658.13
1890.68
1583.06
306.53
TRACT
Nº
505
BLOCK 4
M.B. 15-94-95.
Nº
BLOCK 3
M.B. 15-94-95.
505
NOTE: Data per F.B. 1199 added to this map May 1948 C.E.D.
IDENTICAL
IDENTICAL
IDENTICAL
2245.10
329.80
330.00
ANAHEIM
TELEGRAPH
ROAD
S. 50°11'45"E.-1380.02'
to Valley View Ave.
C.S. B-1827-1
Found 6"x6" redwood stake top gone, 8" below surface F.B. 1199-8
Found Spike with Punch Mark per Road Dept F.B. FR 272-34, F.B. 437-39
Original Southerly Line of Tract No. 505 (M.B. 15-94, 95 as determined on C.S. 8110
Found 6"x6" post with nail in top 18" above surface F.B. 1199-10
Found remains of redwood stake (Approximately 2"x2") 18" below
Found 2" iron pipe, plug & tack leaning S.W. 2" below surface per F.B. 972-106 F.B. 1199-10.
set boat spike by intersection F.B. 1199-10
Spike gone March 1948 Set nail by ties per F.B. 572-10 & F.B. 1268-7
22.91 per C.S. 8110
570.97
328.69
N. 39°39'20"E.
330.62

CSB-536-2
A3 OF A5

IDENTICAL
TRACT Nº 505
BLOCK 2
M.B. 15. 94-95.
42
ATCHISON TOPEKA & SANTA FE RAILWAY
36
BROADWAY
R/W.
RD. AVE.
54
56
38
LITTLE LAKE
FLORENCE
40
RD.
DRAIN DITCH R/W. (L.A. COUNTY D.D.I. Nº 9)
TELEGRAPH
AVE.
3014
THIS LOCATION ADOPTED BY COUNTY SURVEYOR NOV. 1953
FLORENCE AVE.
THIS LOCATION ABANDONED BY COUNTY SURVEYOR NOV. 1953
518
TELECHRON
AVE.
43
VICTORIA AVE.
60
TRACT Nº 505
BLOCK 3
M.B. 13-94-95.
ROAD
THIS LOCATION ABANDONED BY C. FOR ADOPTED LOCATION
IDENTICAL

CSB-536-2
A4 OF A5

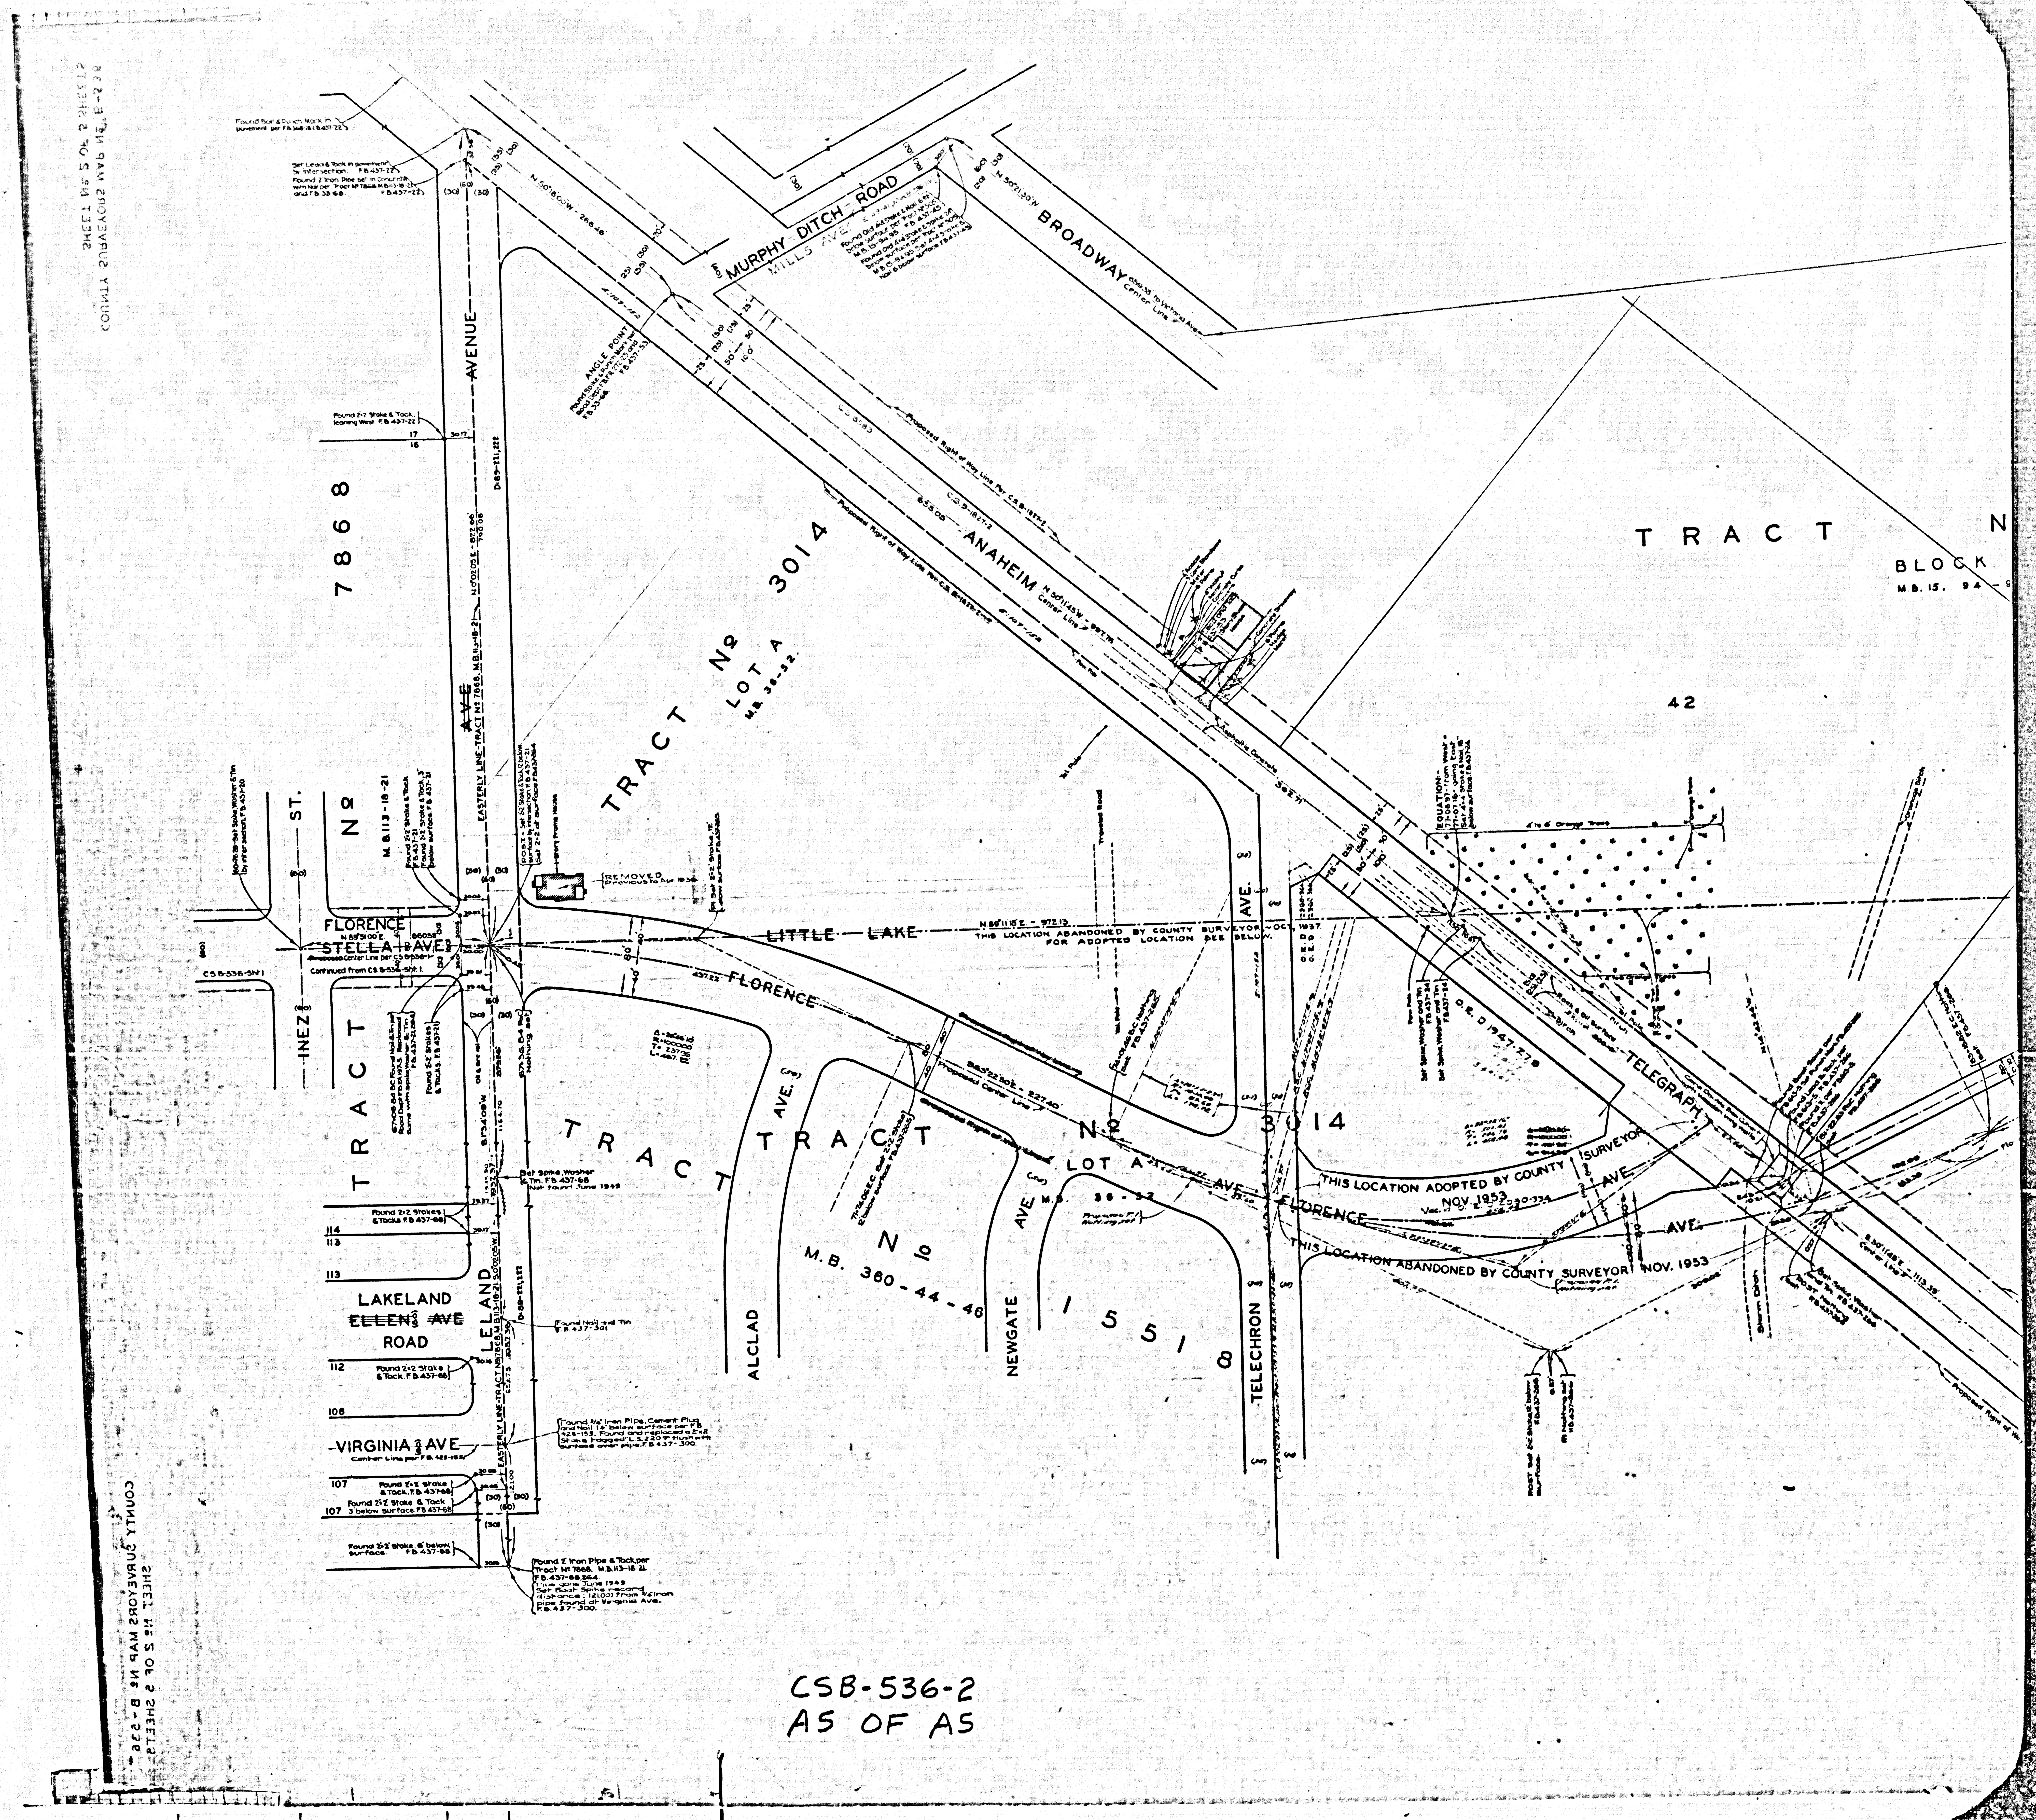

CSB-536-2
A5 OF A5

CSB-536-2
A2 OF A5