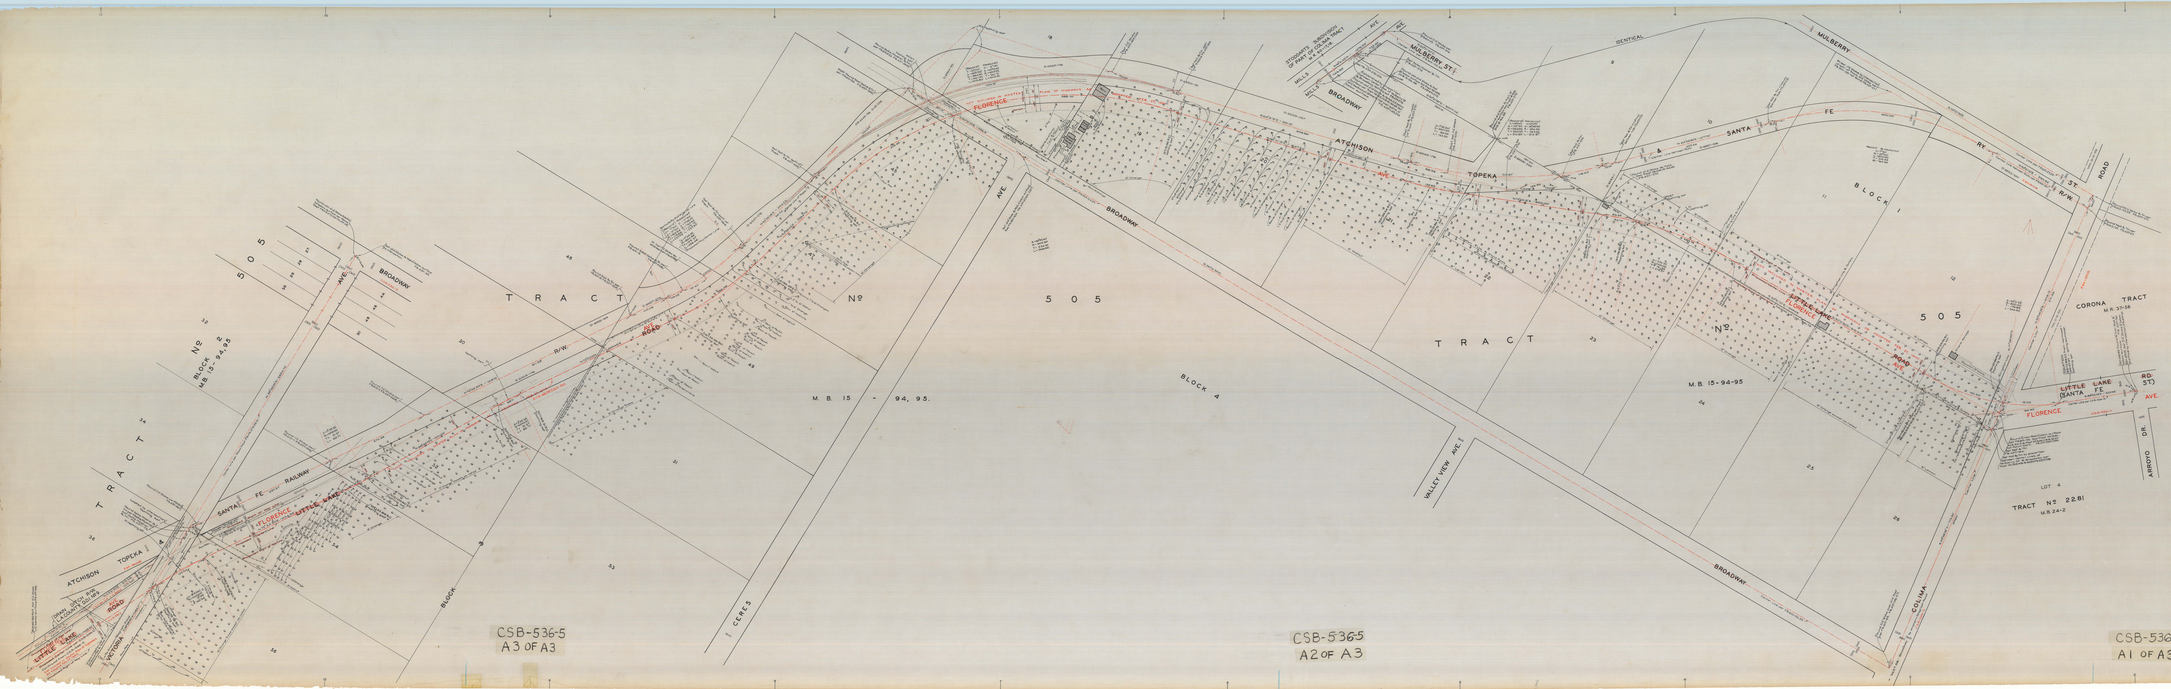

CSB-536-5
A3 OF A3

CSB-536-5
A2 OF A3

CSB-536-5
A1 OF A3

FLORENCE MAP OF AVENUE
LITTLE LAKE ROAD
FROM
LELAND AVE.
TO
COLIMA ROAD

COUNTY SURVEYORS MAP NO B-536
SHEET NO 3 OF 3 SHEETS

SCALE - 1 INCH = 50 FT

JOB NUMBER - 7968

ALFRED JONES - COUNTY SURVEYOR
SURVEYED SEPT. - OCT. 1951

SURVEYED UNDER INSTRUCTIONS OF THE BOARD OF SUPERVISORS PER ORDER DATED
BEARINGS ARE BASED ON THE BEARING OF LITTLE LAKE ROAD PER C.S. 9.822

F.B. 417-250-251
FIELD WORK BY . . . . . L.E. MOORE
OFFICE WORK BY. . . R.W. MCALLISTER
CHECKED BY. . . . . A.A. RUEGER

INDEX 34