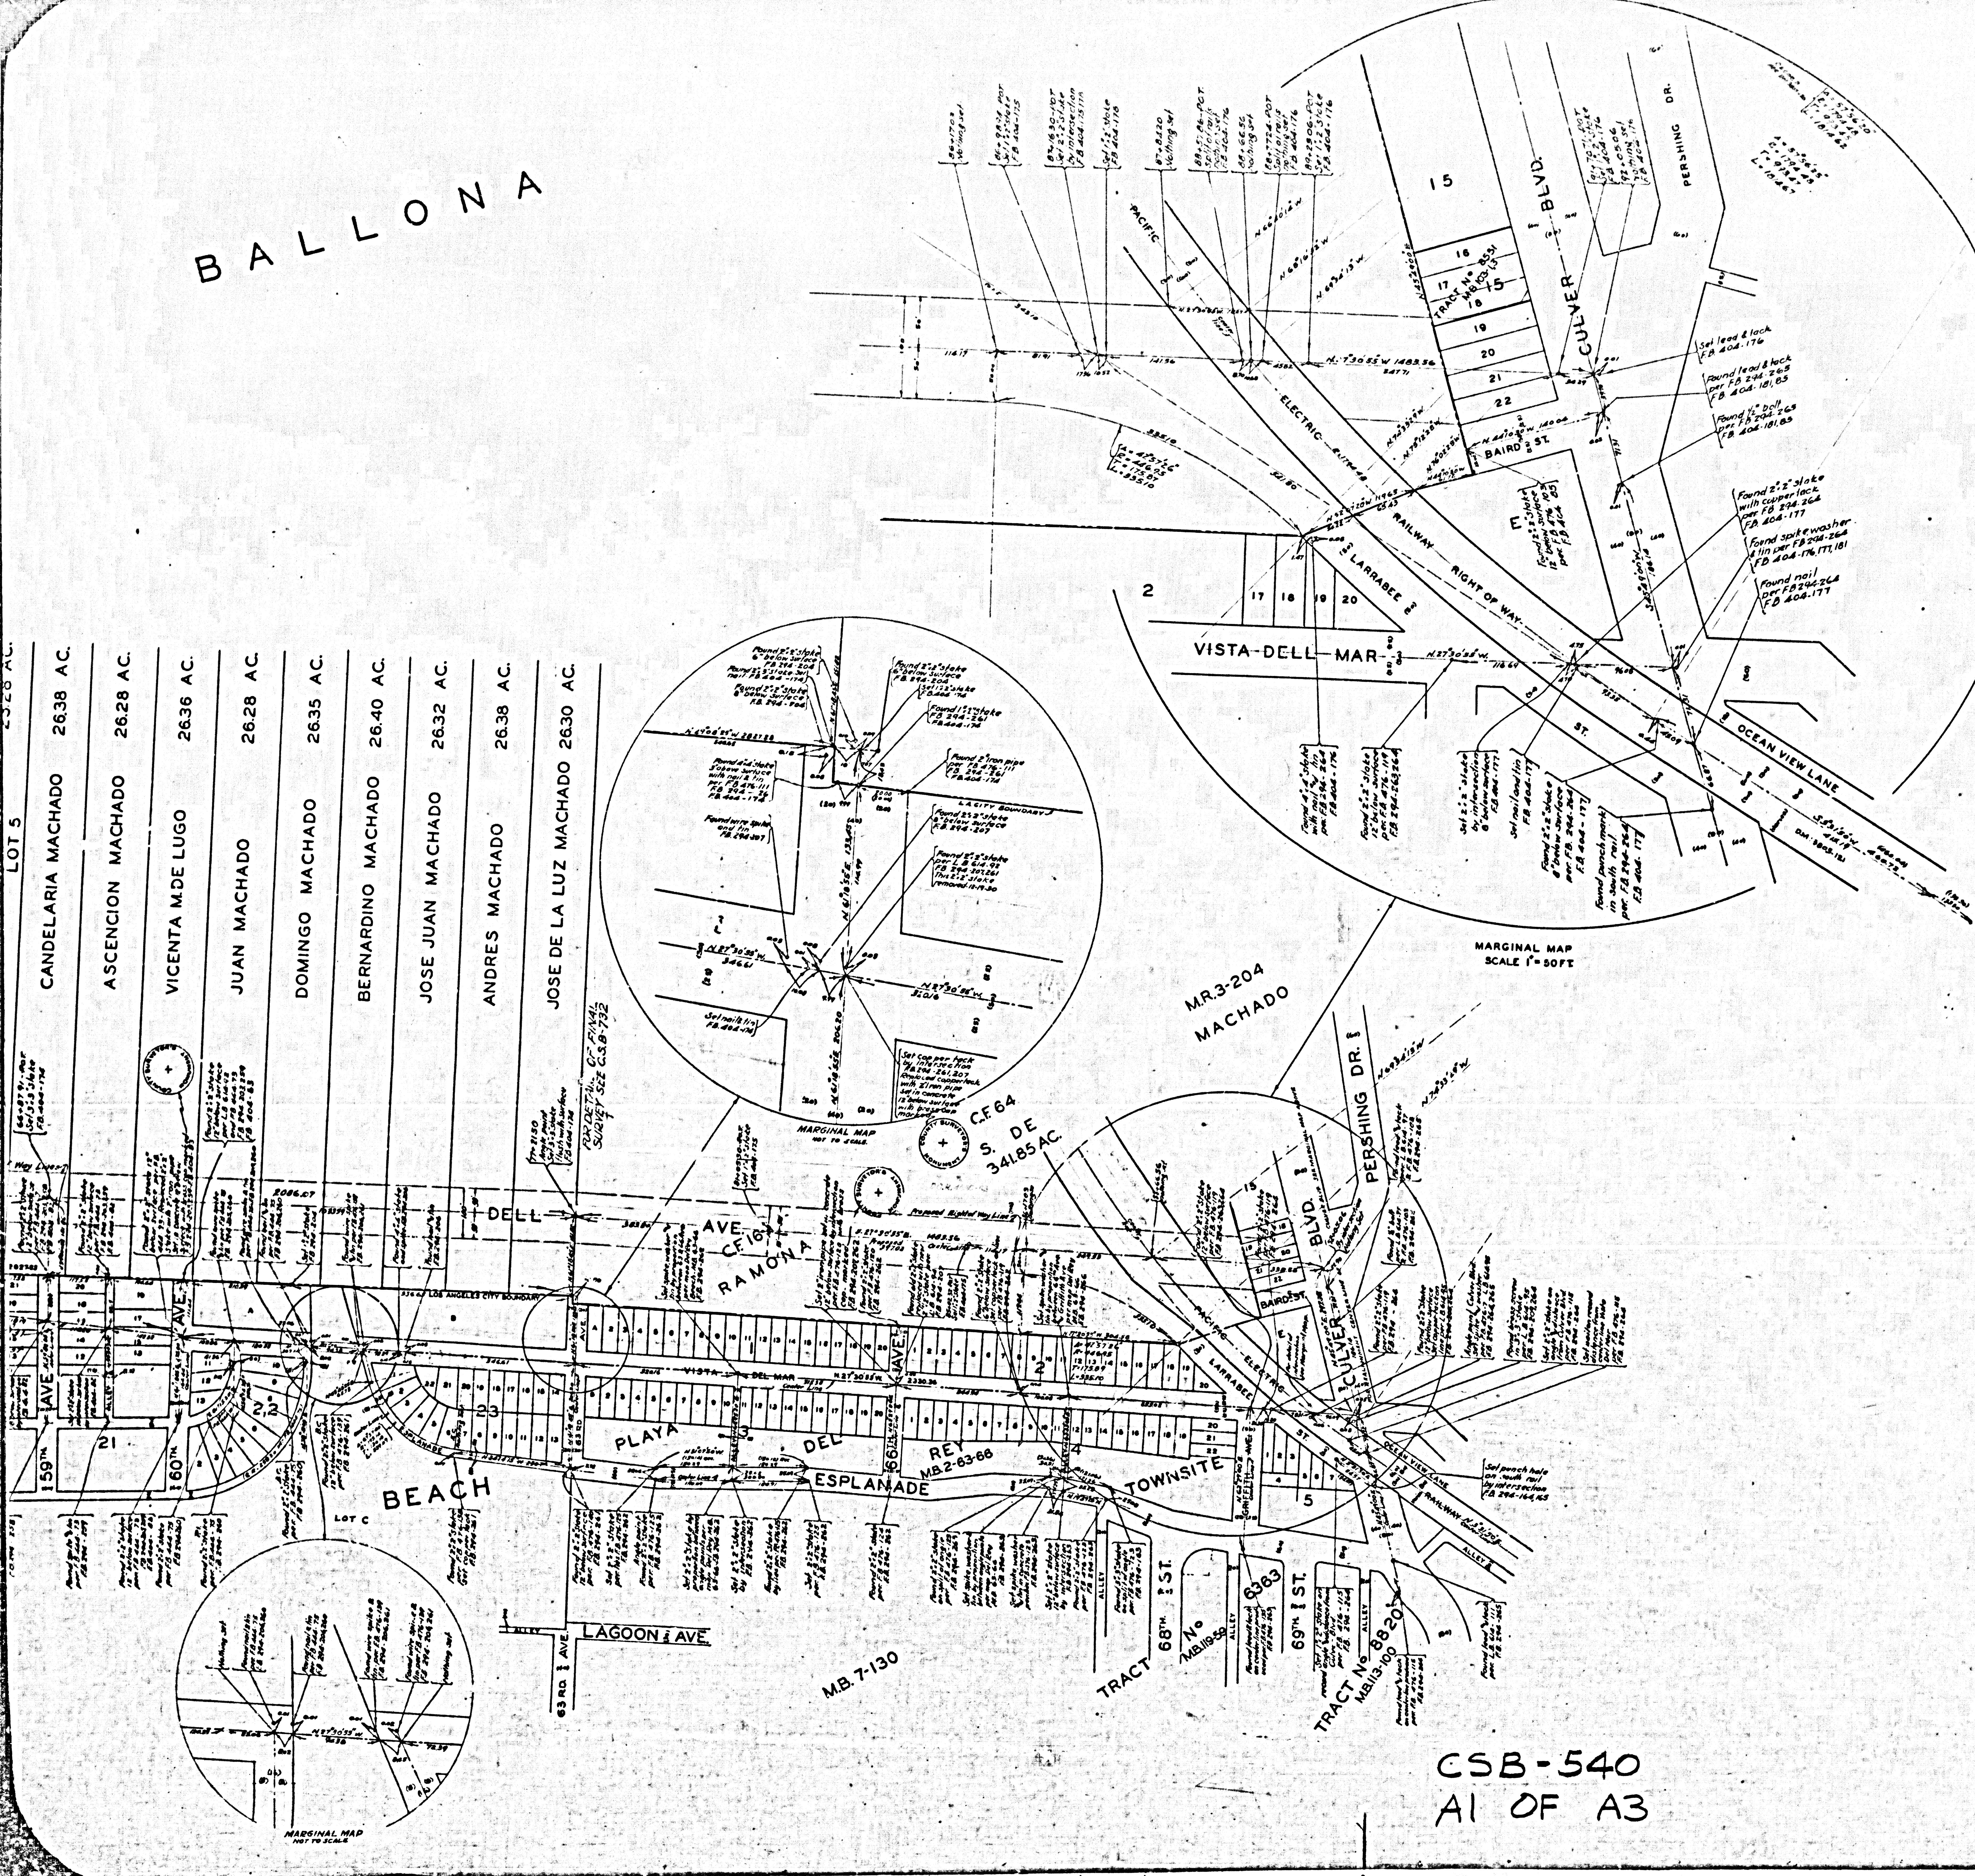

MAP OF
DELL AVENUE
FROM
WASHINGTON STREET
TO
CULVER BOULEVARD

COUNTY SURVEYORS MAP Nº B-540

SCALE - 1 INCH = 100 FT.
WORK ORDER Nº 973

J.E. ROCKHOLD - COUNTY SURVEYOR
SURVEYED MARCH 1930

SURVEYED UNDER INSTRUCTIONS OF THE BOARD OF SUPERVISORS PER ORDER DATED MARCH 10 1930
BEARINGS ARE BASED ON THE BEARING OF WASHINGTON STREET PER C.S.B-135-3

F.B. 294 - 175-266
FB 404 - 75-185

FIELD WORK BY. W.A. MILLER.
C.V. CRUMLEY.
OFFICE WORK BY. K.V. MORIN.
CHECKED BY. H.U.M. HIGGINS.

FOR TOPOGRAPHY SEE - C.S. B-740 SHT. 2
THIS MAP SUPERSEDED BY C.S. B-732

CSB-540
A1 OF A3

BALLONA
LA
P.1-309
M.R.3-204-209
RANCHO
7750
No
M.B. 171-8.9
MARGINAL MAP
NOT TO SCALE
LOT 1
T
LOS ANGELES CITY BOUNDARY
AVE
C.F. 16
STRAND
ALLEY
ESPLANADE
DELL
GREGORIA TALAMANTES 25.24 AC.
MANUEL VALENZUELA 44.17 AC.
TOMASA TALAMANTES 25.24 AC.
LAURIANO TALAMANTES 44.17 AC.
PEDRO TALAMANTES 25.24 AC.
JACINTO TALAMANTES 25.24 AC.
JESUS TALAMANTES 25.24 AC.
FRANCISCO & DOLORES MACHADO 44.17 AC.
FRANCISCO MACHADO 26.14 AC.
DOLORES MACHADO 26.23 AC.
SUSANA M BERNARDO 26.16 AC.
AUSTIN COTA LOT 5 23.28 AC.
CANDELARIA MACHADO 26.38 AC.
ASCENCION MACHADO 26.28 AC.
VICENTA M. DE LUGO 26.36 AC.
JUAN MACHADO 26.28 AC.
DOMINGO MACHADO 26.35 AC.
BERNARDINO MACHADO 26.40 AC.
JOSE JUAN MACHADO 26.32 AC.
ANDRES MACHADO 26.38 AC.
41ST AVE.
42ND AVE.
43RD AVE.
44TH AVE.
45TH AVE.
46TH AVE.
47TH AVE.
48TH AVE.
49TH AVE.
50TH AVE.
51ST AVE.
52ND AVE.
53RD AVE.
54TH AVE.
55TH AVE.
56TH AVE.
57TH AVE.
58TH AVE.
59TH AVE.
60TH AVE.
8
9
M.B. 7-86
10
11
12
13
14
15
16
17
18
13
14
15
16
17
18
19
20
21
22
23
DEL
REY
M.B. 6-186
BEACH
LOT C
MARGINAL MAP
NOT TO SCALE

HIS MAP SUPERSEDED BY C.S. B-732

CSB-540
A2 OF A3

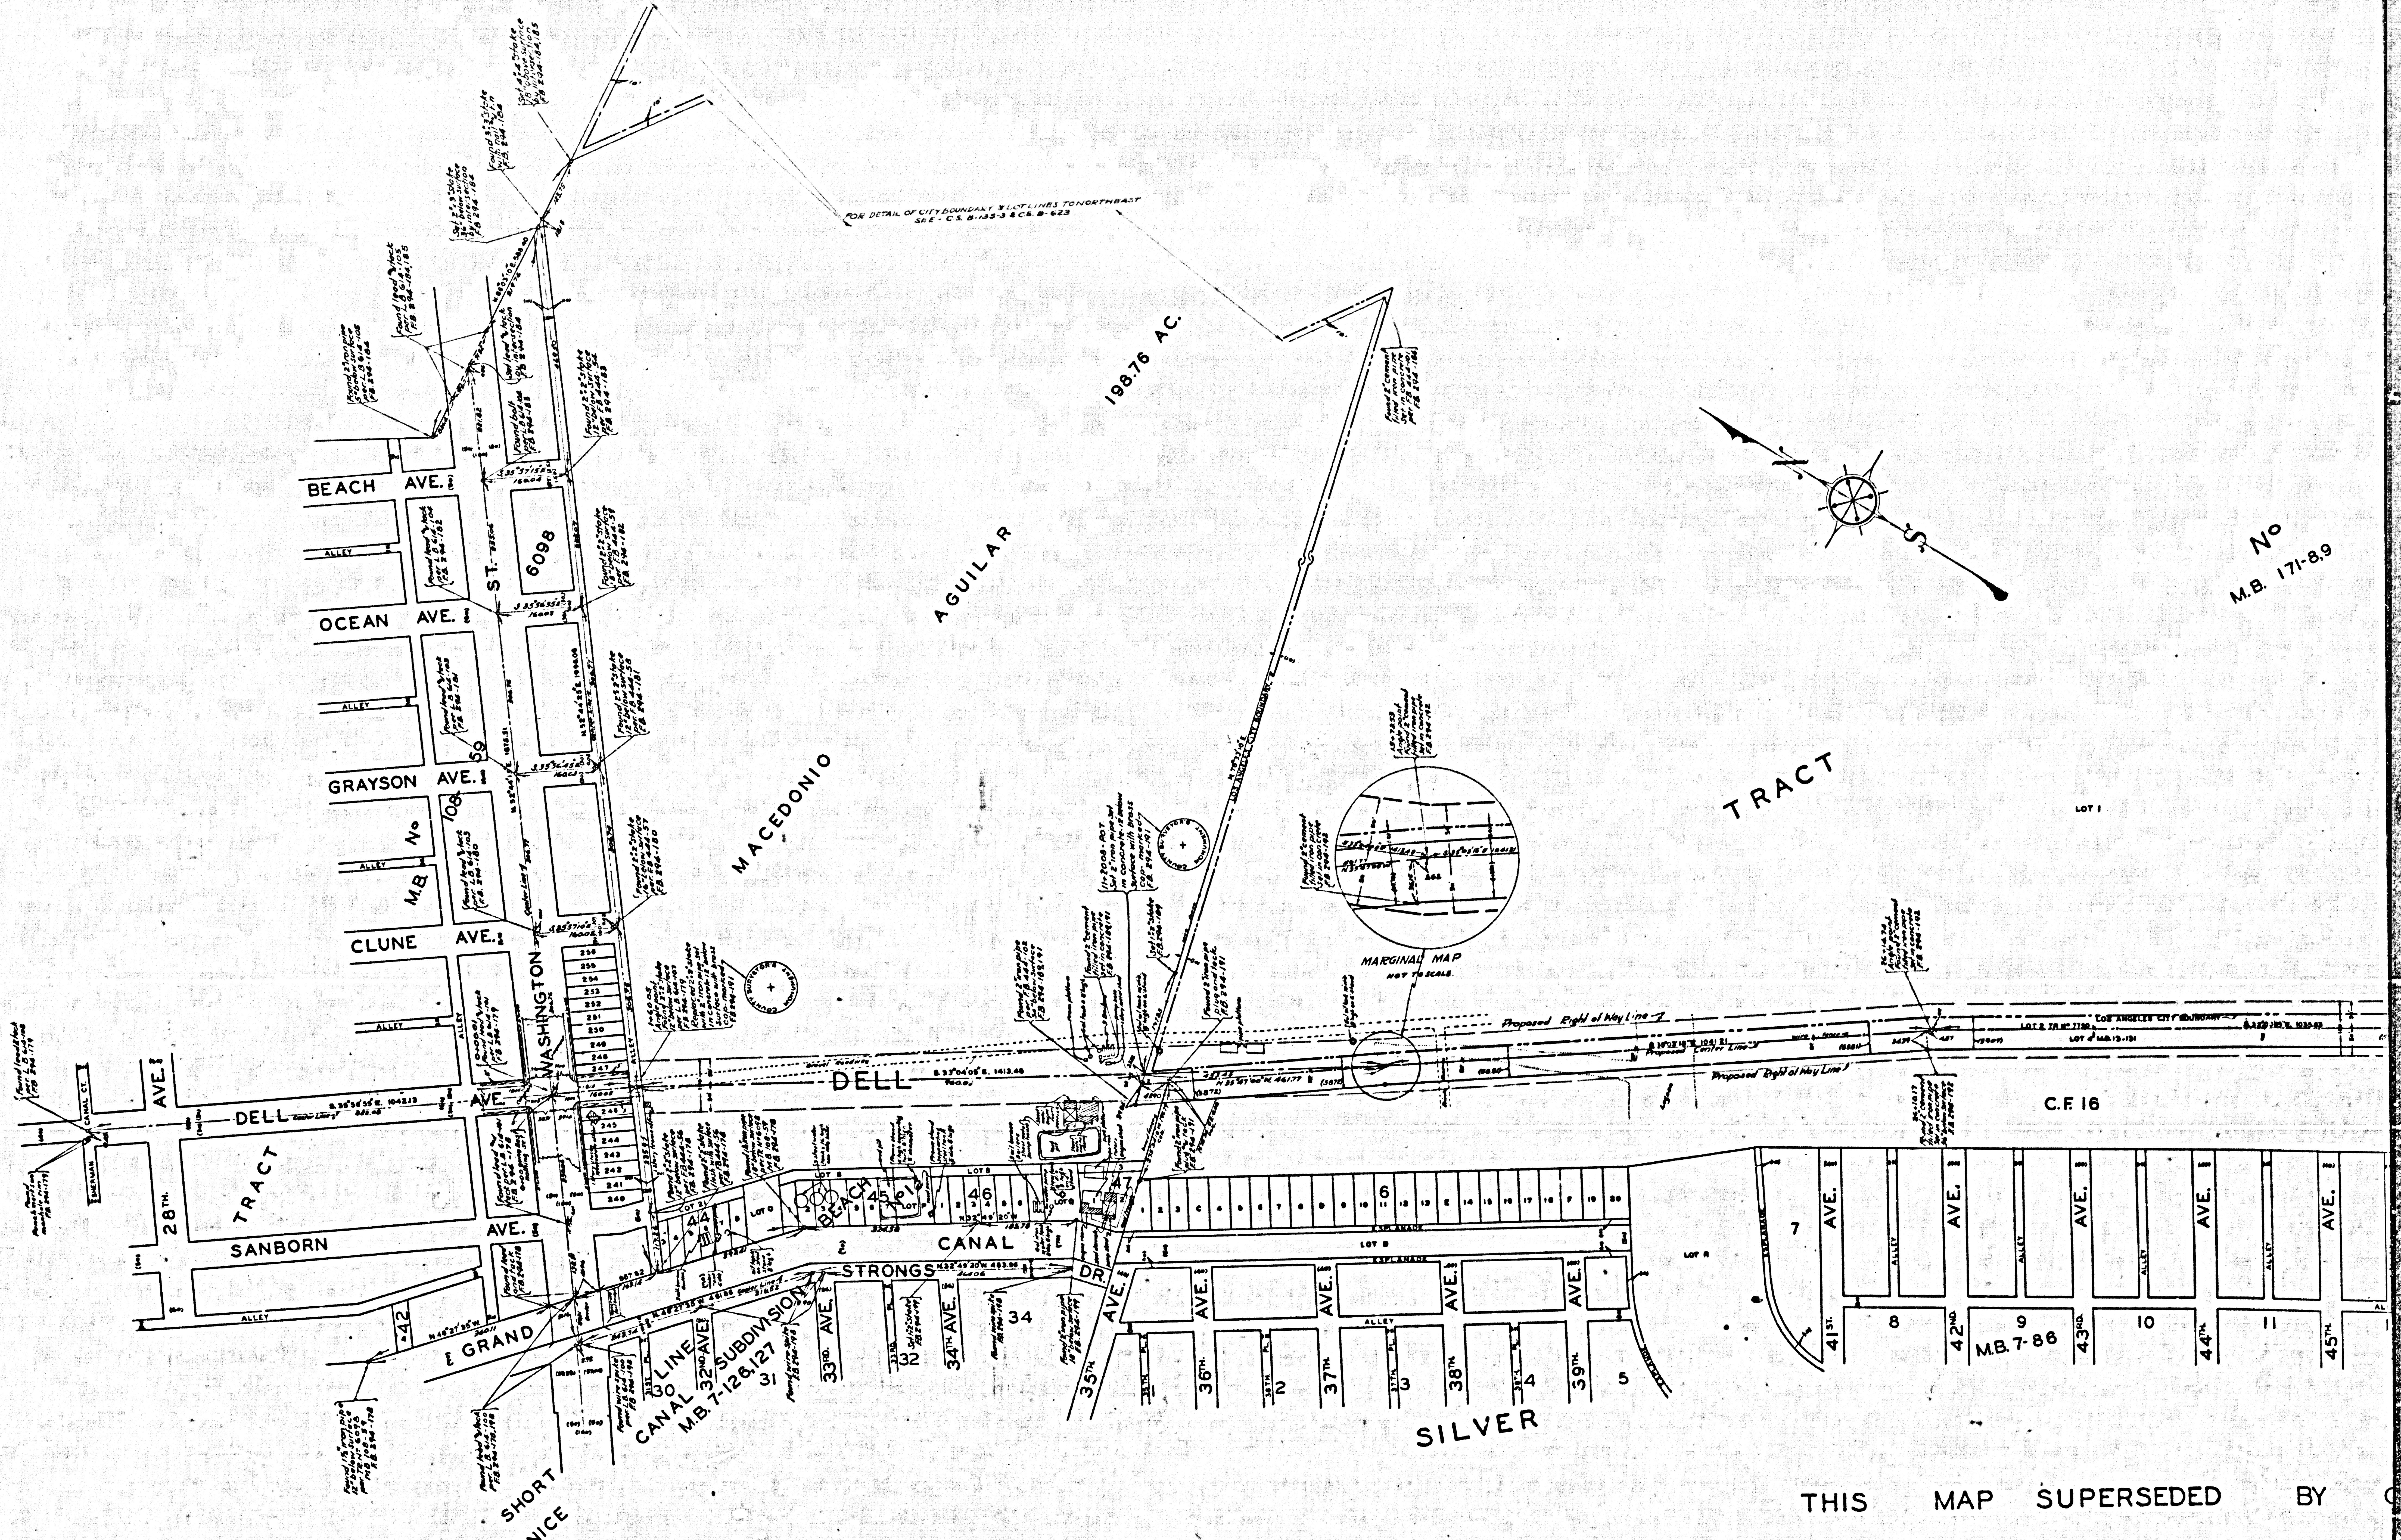

THIS MAP SUPERSEDED BY

CSB-540
A3 OF A3