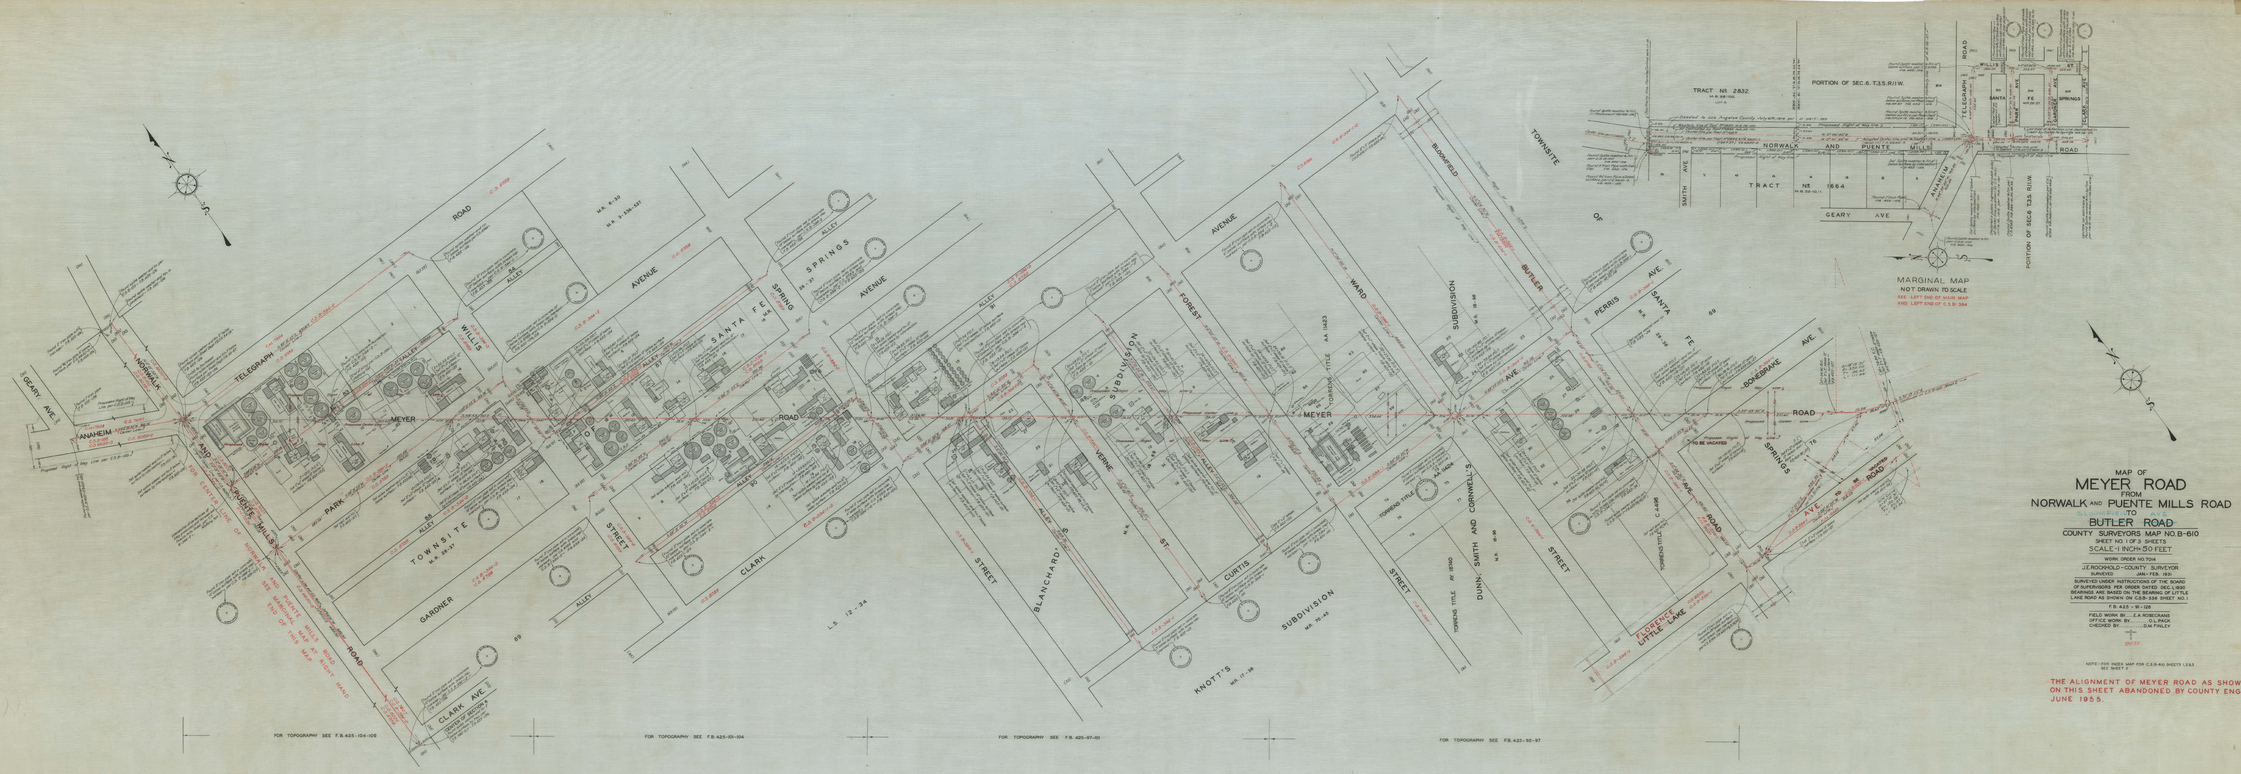

MAP OF
MEYER ROAD
FROM
NORWALK AND PUENTE MILLS ROAD
TO
BUTLER ROAD
COUNTY SURVEYORS MAP NO. B-610
SHEET NO. 1 OF 3 SHEETS
SCALE: 1 INCH = 50 FEET
WORK ORDER NO. 7204
J.E. ROCKHOLD, COUNTY SURVEYOR
SURVEYED JAN.-FEB. 1930
SURVEYED UNDER INSTRUCTIONS OF THE BOARD OF SUPERVISORS OF LOS ANGELES COUNTY
BEARINGS ARE BASED ON THE BEARING OF THE LAKE ROAD AS SHOWN ON C.S.B. 394 SHEET NO. 1
F.B. 425-91-128
FIELD WORK BY: C.A. ROBESAMS
OFFICE WORK BY: C.L. PAGE
CHECKED BY: G.M. FINLEY

NOTE: FOR INDEX MAP FOR C.S.B. 610 SHEETS 1, 2 & 3 SEE SHEET 3

THE ALIGNMENT OF MEYER ROAD AS SHOWN ON THIS SHEET ABANDONED BY COUNTY ENGINEER, JUNE 1955.

CSB-610-1

CSB610-1

CSB-610-1