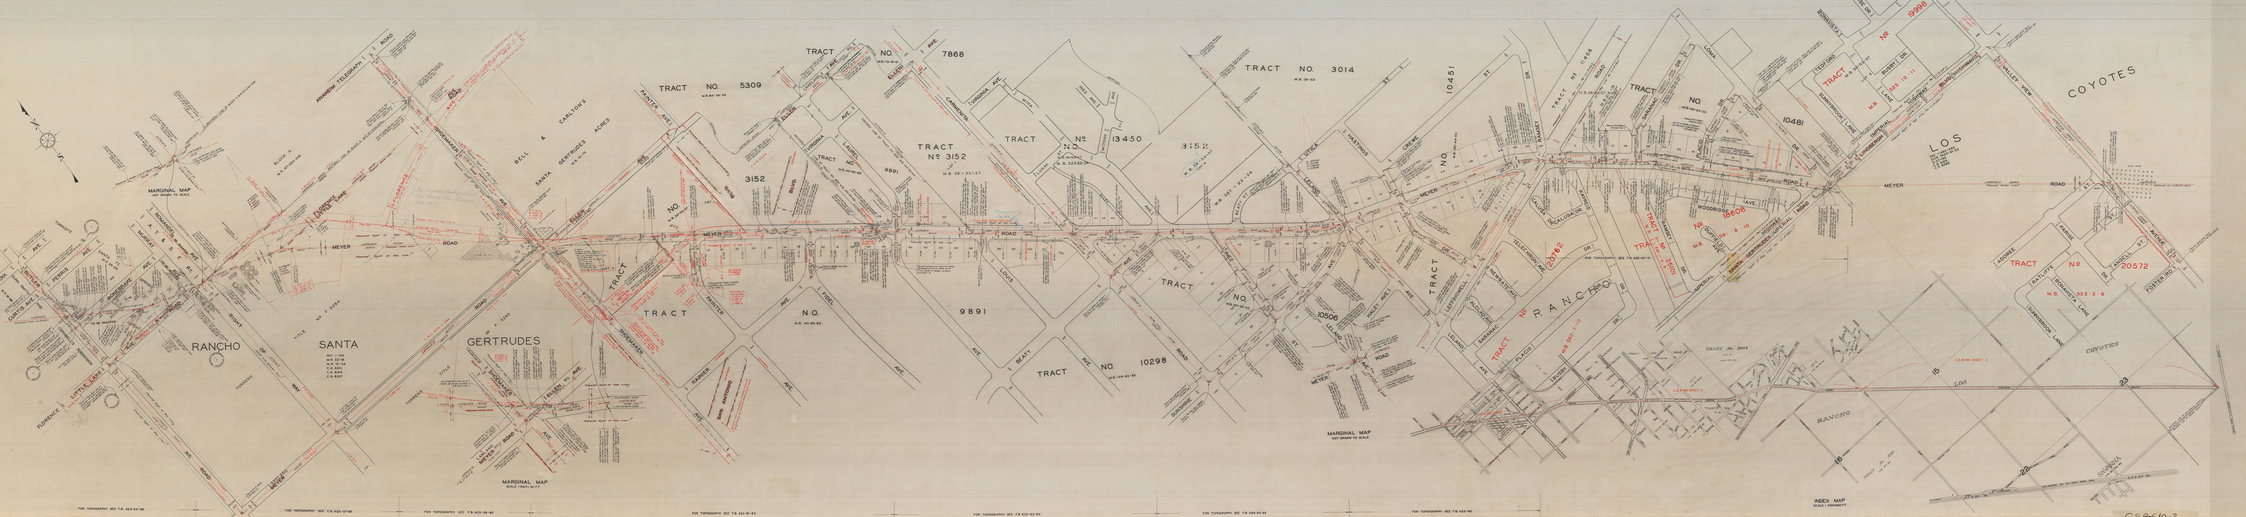
MAP OF
MEYER ROAD
FROM
BUTLER ROAD
TO
VALLEY VIEW AVENUE
COUNTY SURVEYORS MAP NO. B-843
SHEET NO. 2 OF 3 SHEETS
SCALE 1 INCH=100 FEET
STATE OF CALIFORNIA
LA RONCHA REAL SURVEYOR
SURVEY - MAP WAS MADE OR
SURVEYED UNDER MY DIRECTION OF THE GRADE
SHOWN HEREON AND THE MONUMENTS AND
SIGNALS ARE SUCH AS TO MEASURE OF THE
SURVEY WITHIN THE LIMITS OF ACCURACY
F. B. 425-12 & 24 & 12-27-58
FIELD WORK BY R. WILLIS
OFFICE WORK BY J. FLORES
CHECKED BY D. R. PALEY
MARGINAL MAP
NOT DRAWN TO SCALE
INDEX MAP
SCALE 1 INCH=1000'
RANCHO
SANTA
GERTRUDES
LOS
COYOTES
MEYER
ROAD
TRACT NO. 5309
TRACT NO. 7868
TRACT NO. 3014
TRACT NO. 9891
TRACT NO. 10298
TRACT NO. 10451
TRACT NO. 10481
TRACT NO. 10506
TRACT NO. 13450
TRACT NO. 3152
TRACT NO. 20572
CSB-610-2
A4 OF A4
CSB-610-2
A3 OF A4
CSB-610-2
A2 OF A4
CSB-610-2
A1 OF A4