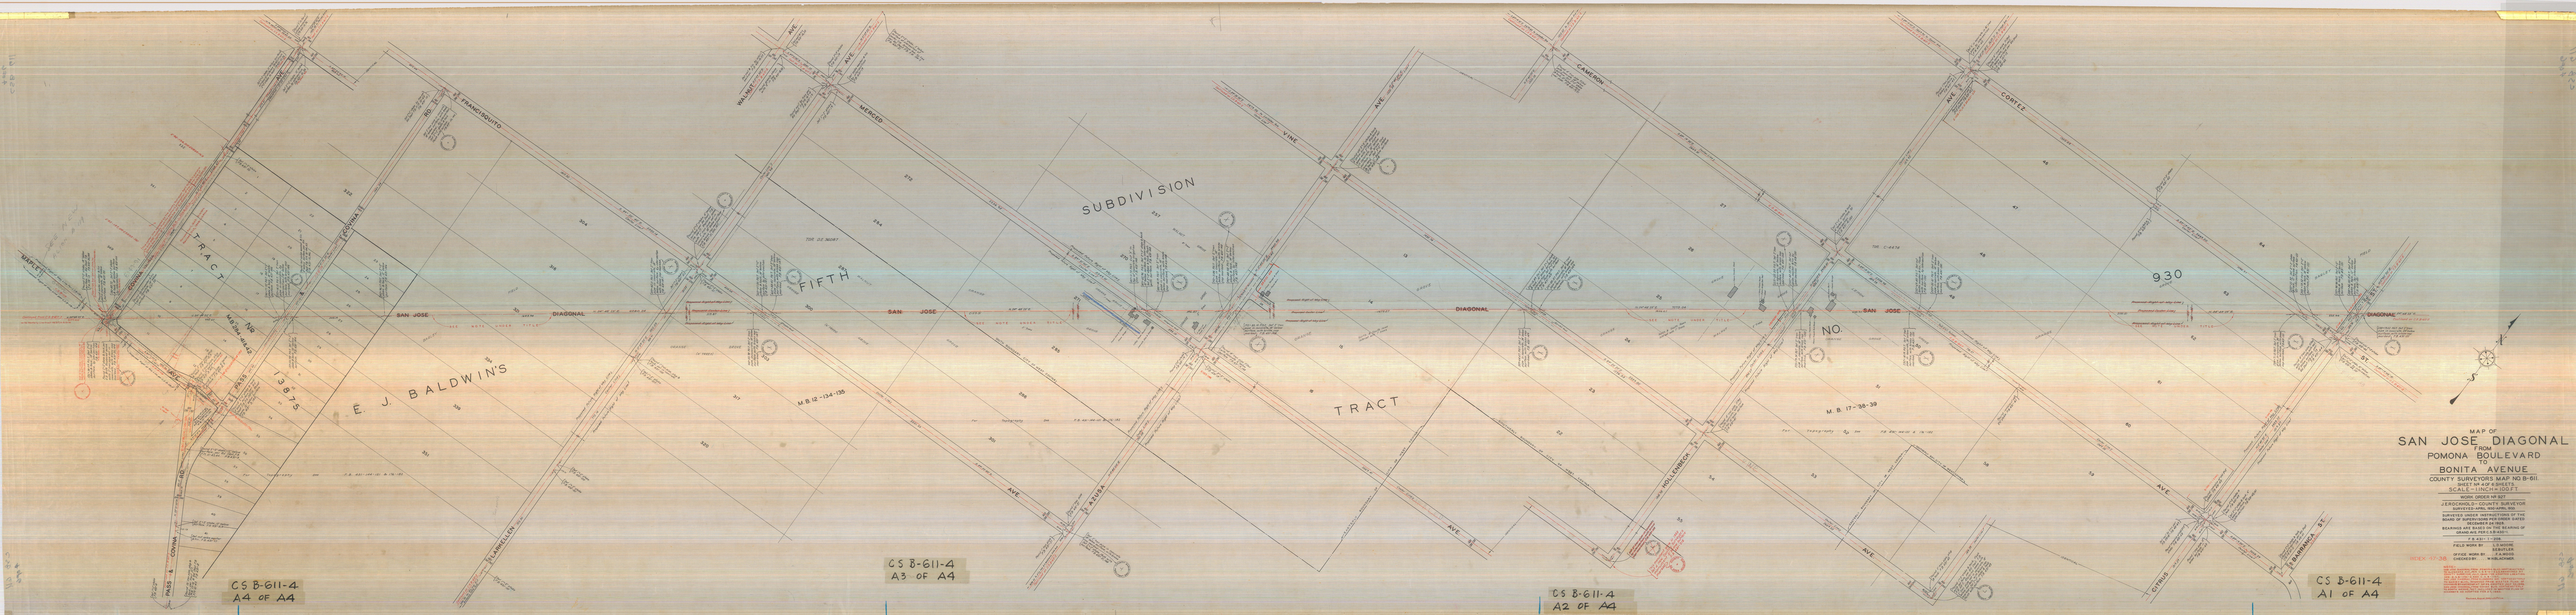
MAP OF
SAN JOSE DIAGONAL
FROM
POMONA BOULEVARD
TO
BONITA AVENUE
COUNTY SURVEYORS MAP NO B-611
SHEET 1 OF 4 SHEETS
SCALE 1" = 100'
WORK ORDER NO 587
J.J. ESCOBOZA - COUNTY SURVEYOR
SURVEYED APRIL 1950-APRIL 1951
SURVEYED UNDER INSTRUCTIONS OF THE
BOARD OF SUPERVISORS PER ORDER DATED
BEARINGS ARE BASED ON THE BEARING OF
GRAND AVE PER C.S.B-611
FIELD WORK BY: J.J. ESCOBOZA
SURVEYOR
OFFICE WORK BY:
CHECKED BY: M.WILLIAMSON
INDEX SHEET
CS B-611-4
A1 OF A4
CS B-611-4
A2 OF A4
CS B-611-4
A3 OF A4
CS B-611-4
A4 OF A4
SUBDIVISION
TRACT
FIFTH
E. J. BALDWIN'S
SAN JOSE
DIAGONAL
M.B. 12-134-135
M.B. 17-38-39
930
NO.
1987.5
MARIPOSA ST
CITRUS AVE
CORTES AVE
MERCED AVE
VINE AVE
CAMALOON AVE
WILLIAMSON AVE
FRANCISQUITO AVE
HOLLENBECK AVE
LLAMELLETA AVE
ARBURA AVE
GRAND AVE
POMONA BLVD
BONITA AVE