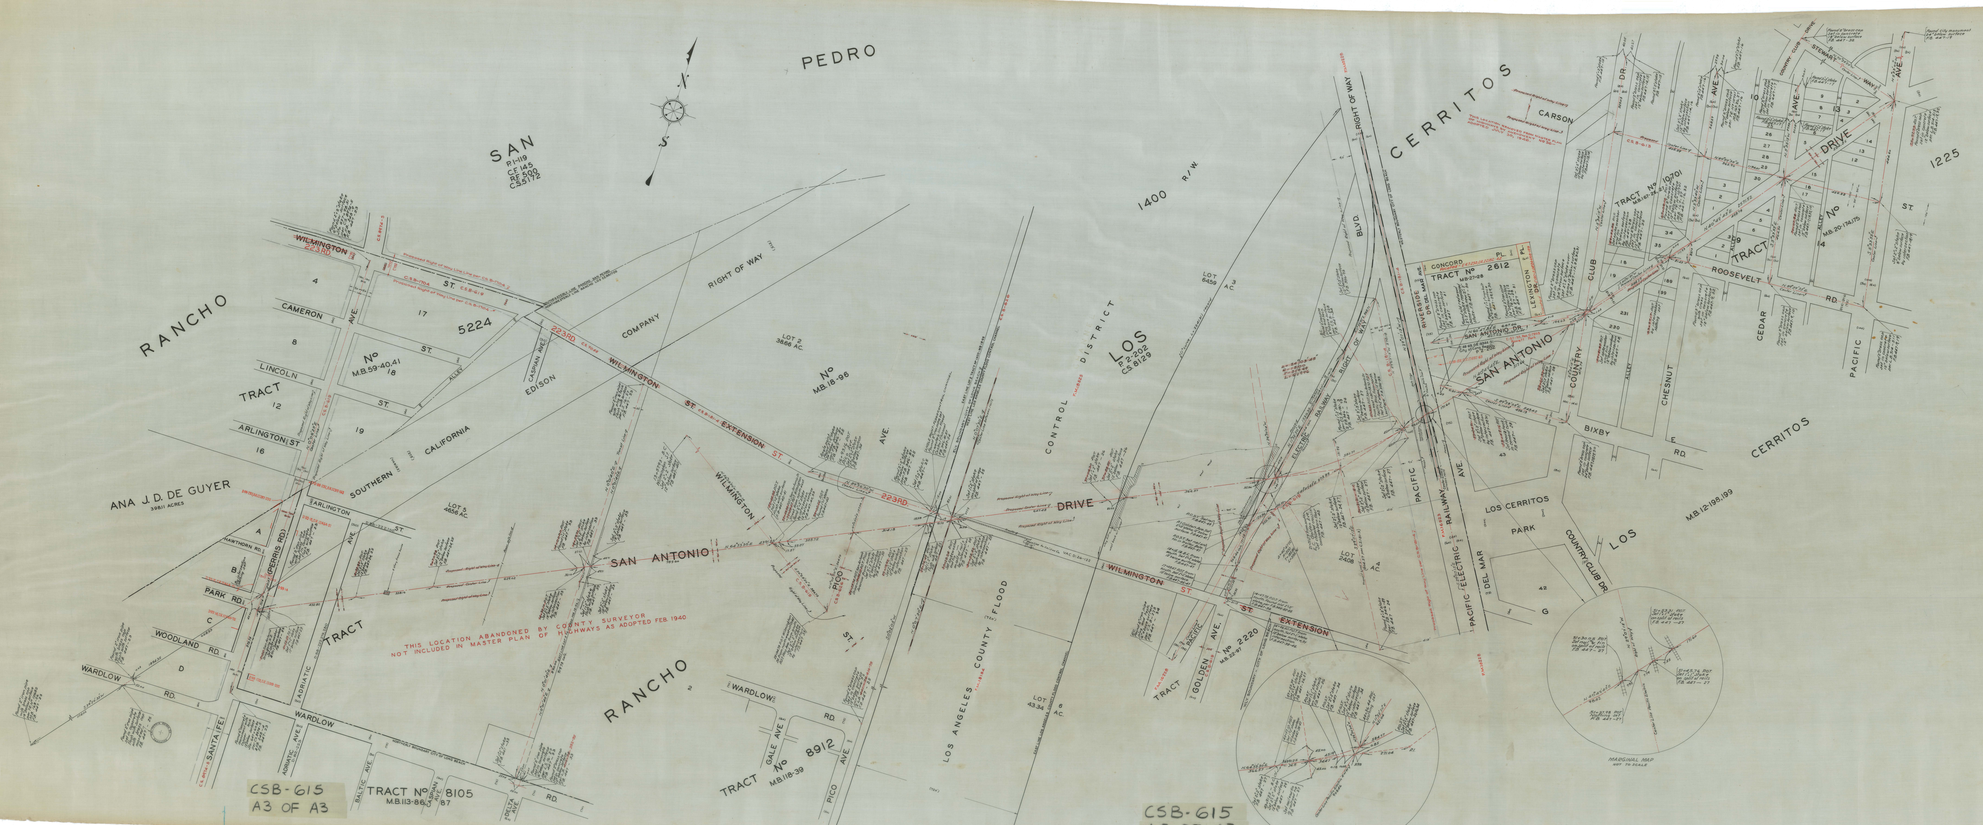

CSB-615
A3 OF A3

CSB-615

THIS LOCATION ABANDONED BY COUNTY SURVEYOR
NOT INCLUDED IN MASTER PLAN OF HIGHWAYS AS ADOPTED FEB. 1940

MAP OF
SAN ANTONIO DRIVE
FROM
PERRIS ROAD
TO
PACIFIC AVENUE

COUNTY SURVEYORS MAP Nº B-615

SCALE - 1 INCH = 100 FT.

WORK ORDER Nº 980

J.E. ROCKHOLD - COUNTY SURVEYOR
SURVEYED NOV-DEC. 1935

SURVEYED UNDER INSTRUCTIONS OF THE BOARD OF SUPERVISORS PER ORDER DATED SEPTEMBER 13, 1935.

BEARINGS ARE BASED ON THE BEARING OF PACIFIC ELECTRIC RIGHT OF WAY PER C.S.B-18-3

F.B. 441-B-34.

FIELD WORK BY E.A. ROSECRANS
OFFICE WORK BY R.S. MORGAN
CHECKED BY F.A. WOOD

2012-01
Tab Pierce RN CSB-615
Set Clear Sections and C.S. P-08-C34

Microfilm 35 Extension stamped by JJ/RF 01-11-00

Reshoot July 1948 R.W. McAllister
Checked by

CSB-615