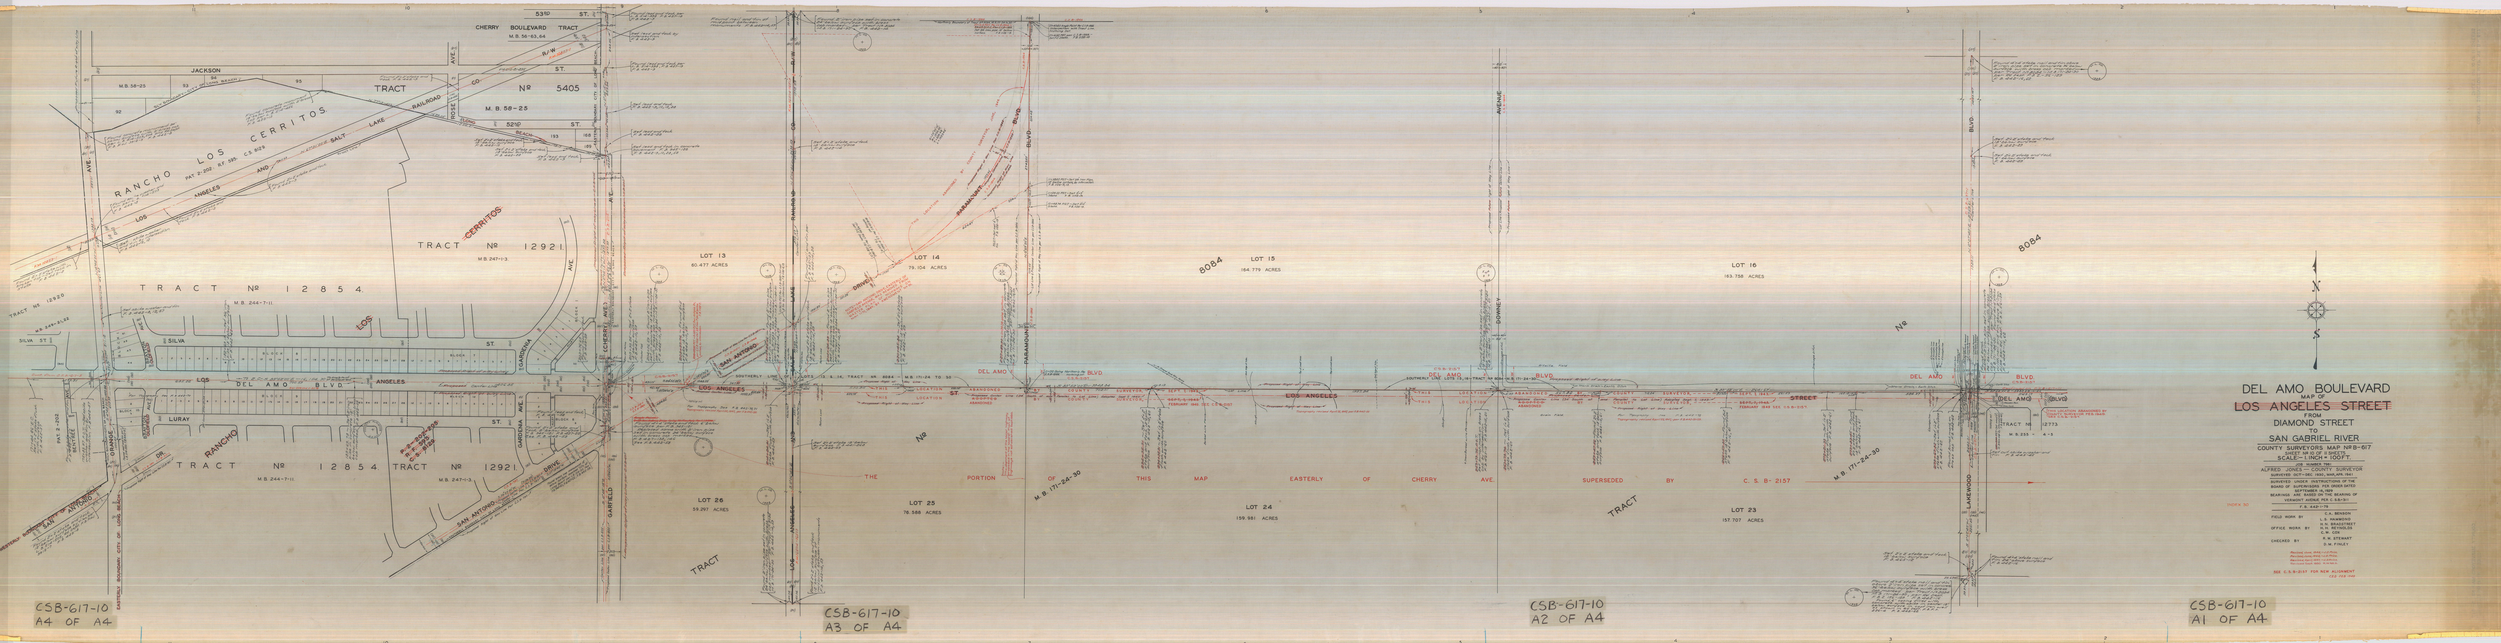
DEL AMO BOULEVARD
MAP OF
LOS ANGELES STREET
FROM
DIAMOND STREET
TO
SAN GABRIEL RIVER
COUNTY SURVEYORS MAP NO B-617
SCALE - 1 INCH = 100 FT.
JOB NUMBER 1961
ALFRED L. LOWE - COUNTY SURVEYOR
SURVEYED OCT-DEC. 1960, MAR.APR. 1961
SURVEYED UNDER INSTRUCTIONS OF THE BOARD OF SUPERVISORS PER ORDER DATED SEPTEMBER 16, 1960
BEARINGS ARE BASED ON THE BEARING OF VERMONT AVENUE PER C.S.B-51
F.B. 442-1-76
FIELD WORK BY C.H. BENSON
L.S. HAMMONS
OFFICE WORK BY J.D. MCCLOUD
D.C. METCALFE
CHECKED BY E.W. STEWART
D.M. FIDLER
REVISED 1966, 1972 - L.J.P. FIELD
REVISED 1966, 1972 - D.M. FIDLER
REVISED 1966, 1972 - D.C. METCALFE
REVISED 1966, 1972 - E.W. STEWART
SEE C.S.B-2157 FOR NEW ALIGNMENT
1972 FEB 1968
CHERRY BOULEVARD TRACT
M.B. 56-93,94
JACKSON
M.B. 58-25
TRACT Nº 5405
M.B. 58-25
RANCHO LOS CERRITOS
PAT. 2-202 B.F. DR. C.S. 823
LOS ANGELES AND SALT LAKE RAILROAD
TRACT CERRITOS Nº 12921
M.B. 247-1-3
TRACT Nº 12854
M.B. 244-7-11
TRACT Nº 12920
M.B. 249-1,2,3
SILVA ST.
LURAY
DEL AMO BLVD.
LOS ANGELES
RANCHO
TRACT Nº 12854
M.B. 244-7-11
TRACT Nº 12921
M.B. 247-1-3
SAN ANTONIO DR.
SAN ANTONIO
LOT 13
60.477 ACRES
LOT 14
79.104 ACRES
LOT 15
164.779 ACRES
LOT 16
163.738 ACRES
LOT 26
59.297 ACRES
LOT 25
76.588 ACRES
LOT 24
159.981 ACRES
LOT 23
157.707 ACRES
THE PORTION OF THIS MAP EASTERLY OF CHERRY AVE. SUPERSEDED BY C.S. B-2157
M.B. 171-24-30
TRACT Nº 12773
M.B. 255-4-6
DIAMOND
PARAMOUNT BLVD.
LAKEWOOD BLVD.
GARFIELD AVE.
CHERRY AVE.
GARDENA AVE.
ORANGE AVE.
BRIGHTON AVE.
LOS ANGELES RIVER
SAN GABRIEL RIVER
EASTERLY BOUNDARY CITY OF LOS ANGELES
CSB-617-10
A4 OF A4
CSB-617-10
A3 OF A4
CSB-617-10
A2 OF A4
CSB-617-10
A1 OF A4