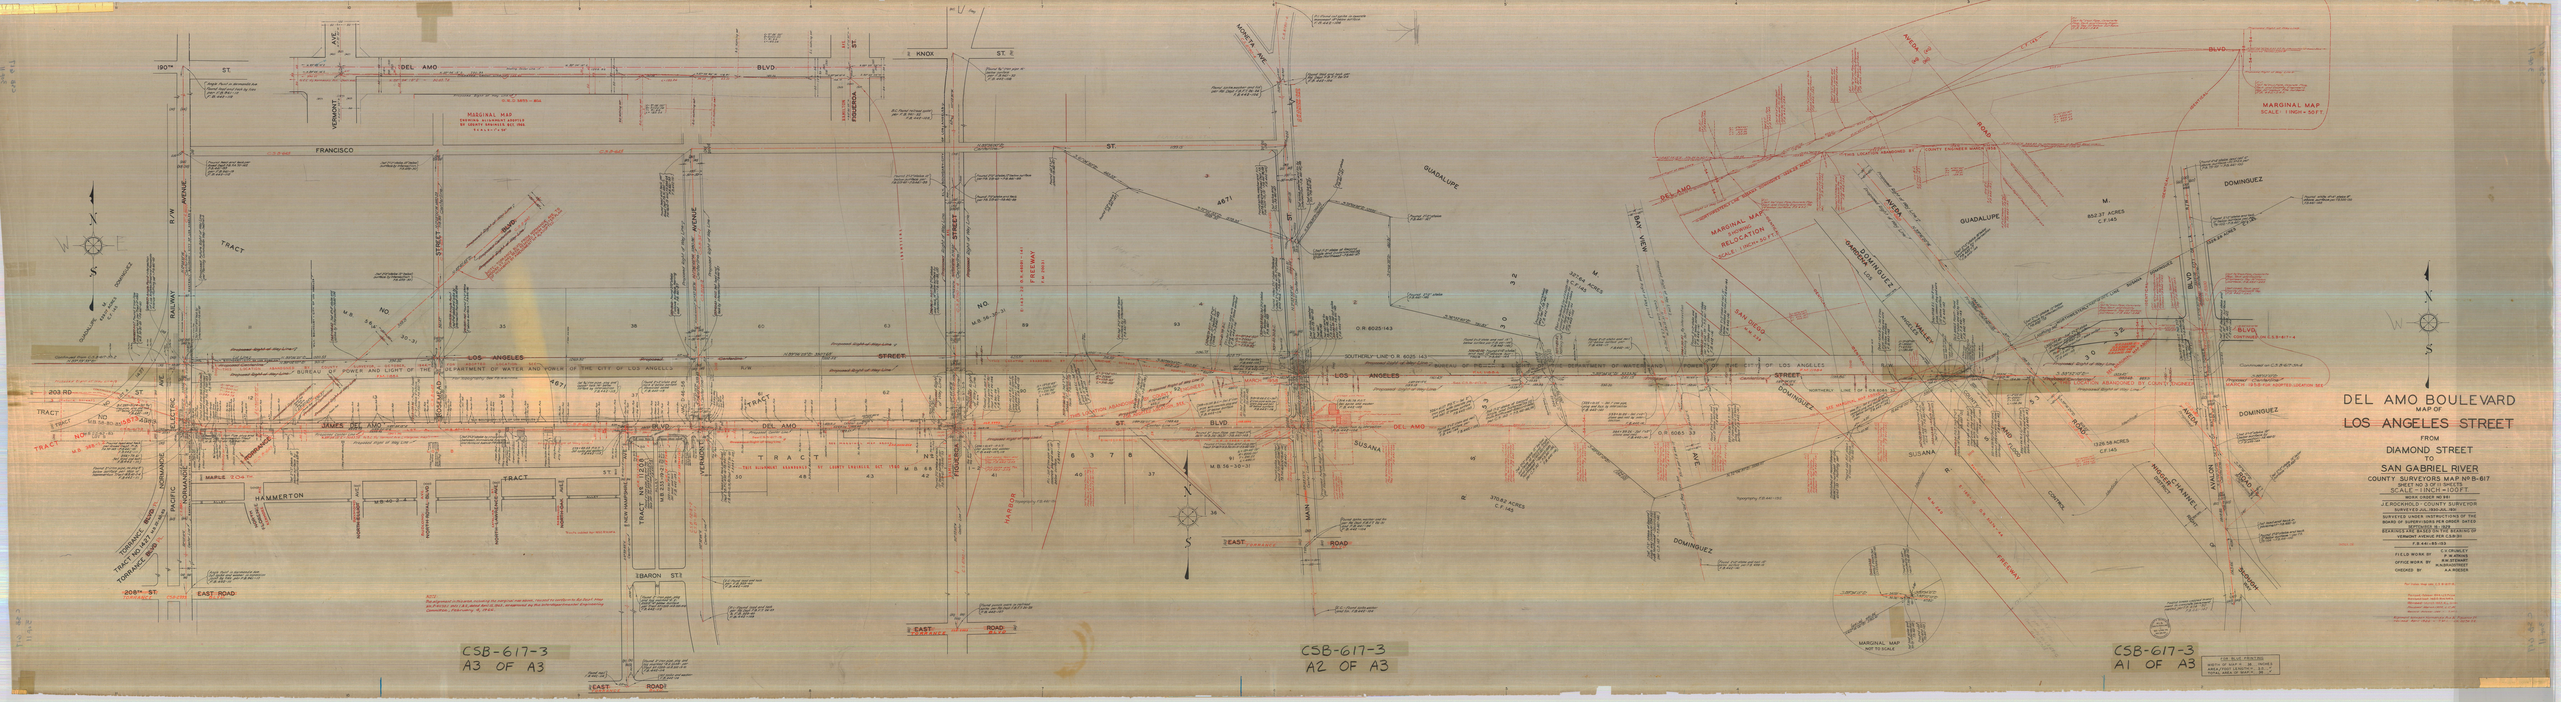
DEL AMO BOULEVARD
MAP OF
LOS ANGELES STREET
FROM
DIAMOND STREET
TO
SAN GABRIEL RIVER
COUNTY SURVEYORS MAP Nº B-617
SHEET NO 3 OF 3 SHEETS
SCALE - 1 INCH = 100 FT
J. F. ROCKWOOD - COUNTY SURVEYOR
BY: WILLIAM J. WHITE
SURVEYED UNDER INSTRUCTIONS OF THE BOARD OF SUPERVISORS PER ORDER DATED
DECEMBER 14, 1960 AND 1961 REVISED TO VERMONT AVENUE PER C.S.B-351
F.B. 641-65-66
FIELD WORK BY C.V. CRUMLEY
P. W. STONES
OFFICE WORK BY R.W. STEWARD
J. A. MOSER
CHECKED BY R.A. MOSER
MARGINAL MAP
SCALE - 1 INCH = 50 FT
MARGINAL MAP
SHOWING
RELOCATION
SCALE - 1 INCH = 50 FT
MARGINAL MAP
NOT TO SCALE
CSB-617-3
A3 OF A3
CSB-617-3
A2 OF A3
CSB-617-3
A1 OF A3
LOS ANGELES
DEL AMO BLVD
FRANCISCO ST
KNOX ST
GUADALUPE
DOMINGUEZ
SUSANA
HAMMERTON
TRACT
EAST ROAD
BARON ST
MAPLE
VERMONT
FIGUEROA
MAIN
ALAMEDA
AVALON
BOULEVARD
SAN DIEGO FREEWAY
HARBOR
PACIFIC ELECTRIC RAILWAY
NORMANDIE
DOMINGUEZ
ANGELES CHANNEL
CENTRAL
AVENUE
STREET
ROAD
BLVD
ST
AVE
DIAMOND
MONETA AVE
SAN PEDRO
SAN DIEGO
FREEWAY
SOUTHERLY LINE O.R. 6025-143
BUREAU OF POWER AND LIGHT OF THE DEPARTMENT OF WATER AND POWER OF THE CITY OF LOS ANGELES
DEPARTMENT OF WATER AND POWER OF THE CITY OF LOS ANGELES
NORTHERLY LINE OF 84.6165 AC.
LOS ANGELES STREET
DEL AMO BLVD
SOUTHERLY LINE OF 84.6165 AC.
NORTHERLY LINE OF 84.6165 AC.
SOU