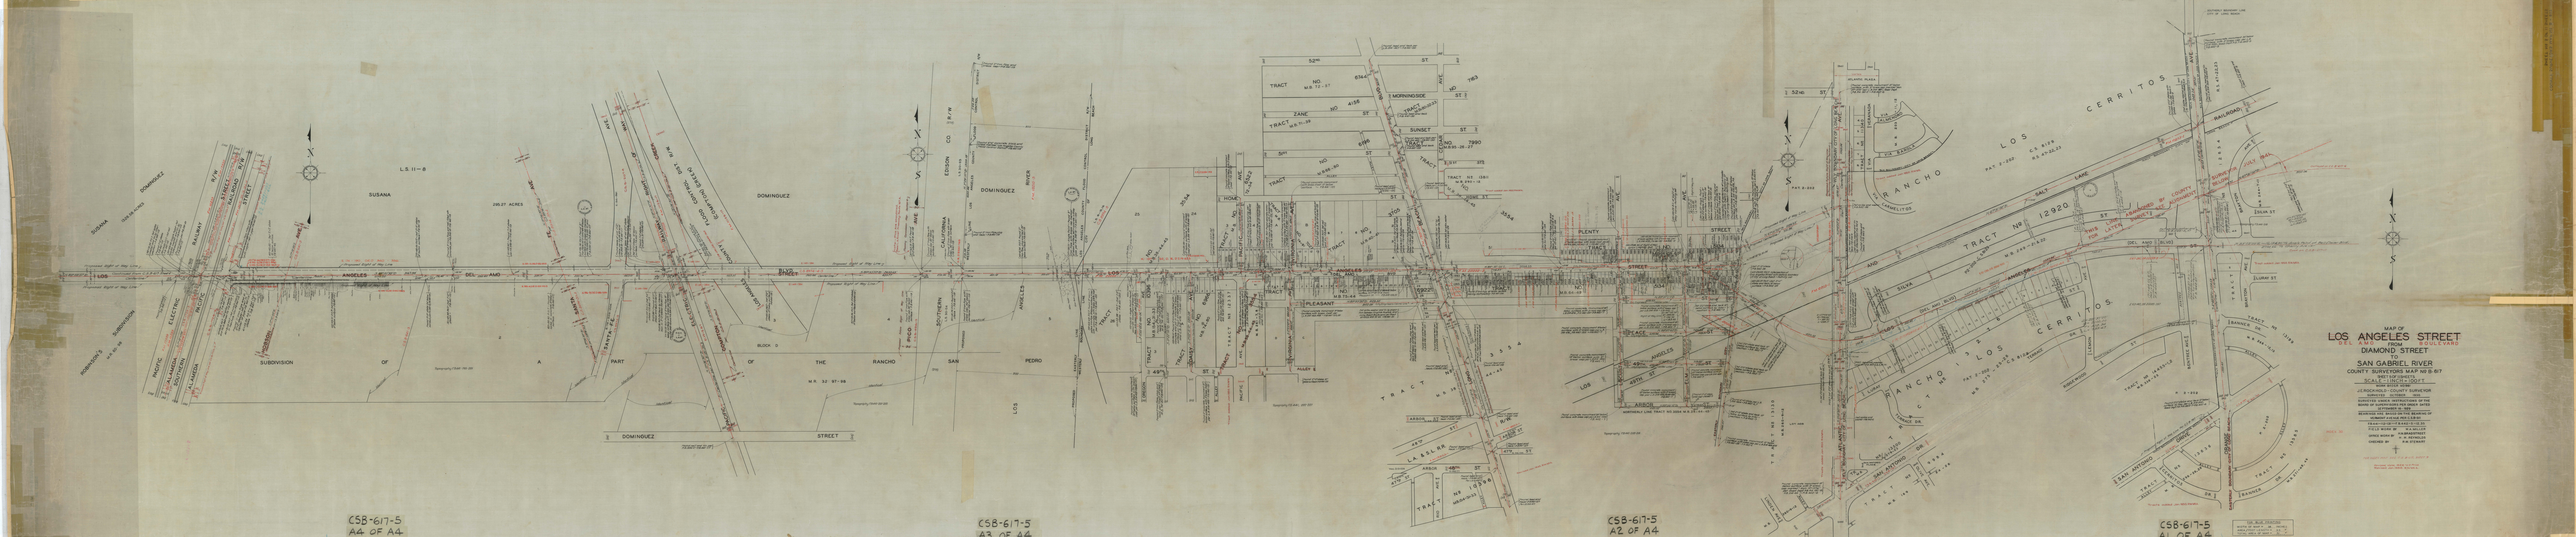
MAP OF
LOS ANGELES STREET
FROM
DIAMOND STREET
TO
SAN GABRIEL RIVER
COUNTY SURVEYOR'S MAP NO B-167
SCALE: 1 INCH = 100 FT
J.C. ROCHELLE COUNTY SURVEYOR
SURVEYED OCTOBER 1935
REVISED NOVEMBER 1935 AND JANUARY 1936
MAPS OF LANDS ADJACENT TO THE RIVER DATED SEPTEMBER 25, 1936
REVISED NOVEMBER 1936 AND MARCH 1937
HUNTINGTON PARK MAP NO 1 DATED
TRANSITIONS DATED 1-15-37
FIELD BOOK NO
FIELD WORK BY
OFFICE WORK BY
CHECKED BY
LOS ANGELES
DIAMOND
SUSANA
DOMINGUEZ
SUBDIVISION OF A PART OF THE RANCHO SAN PEDRO
L.S. 11-8
299.27 ACRES
BLOCK D
M.R. 32 97-98
DOMINGUEZ STREET
EDISON CO. R/W
CALIFORNIA
SUTTON
RIVER
TRACT NO 6346
TRACT NO 7990
MORNINGSIDE
SUNSET
ZANE
PLENTY
PLEASANT
ARBOR
LASLEA
RANCHO LOS CERRITOS
TRACT NO 12920
SALT LAKE
SILVA
SAN ANTONIO DRIVE
ELM ST
ELGIN ST
ZUMAR ST
EMANER DR
SUNNY SIDE DR
LOS ANGELES RIVER
CSB-617-5
A4 OF A4
CSB-617-5
A3 OF A4
CSB-617-5
A2 OF A4
CSB-617-5
A1 OF A4