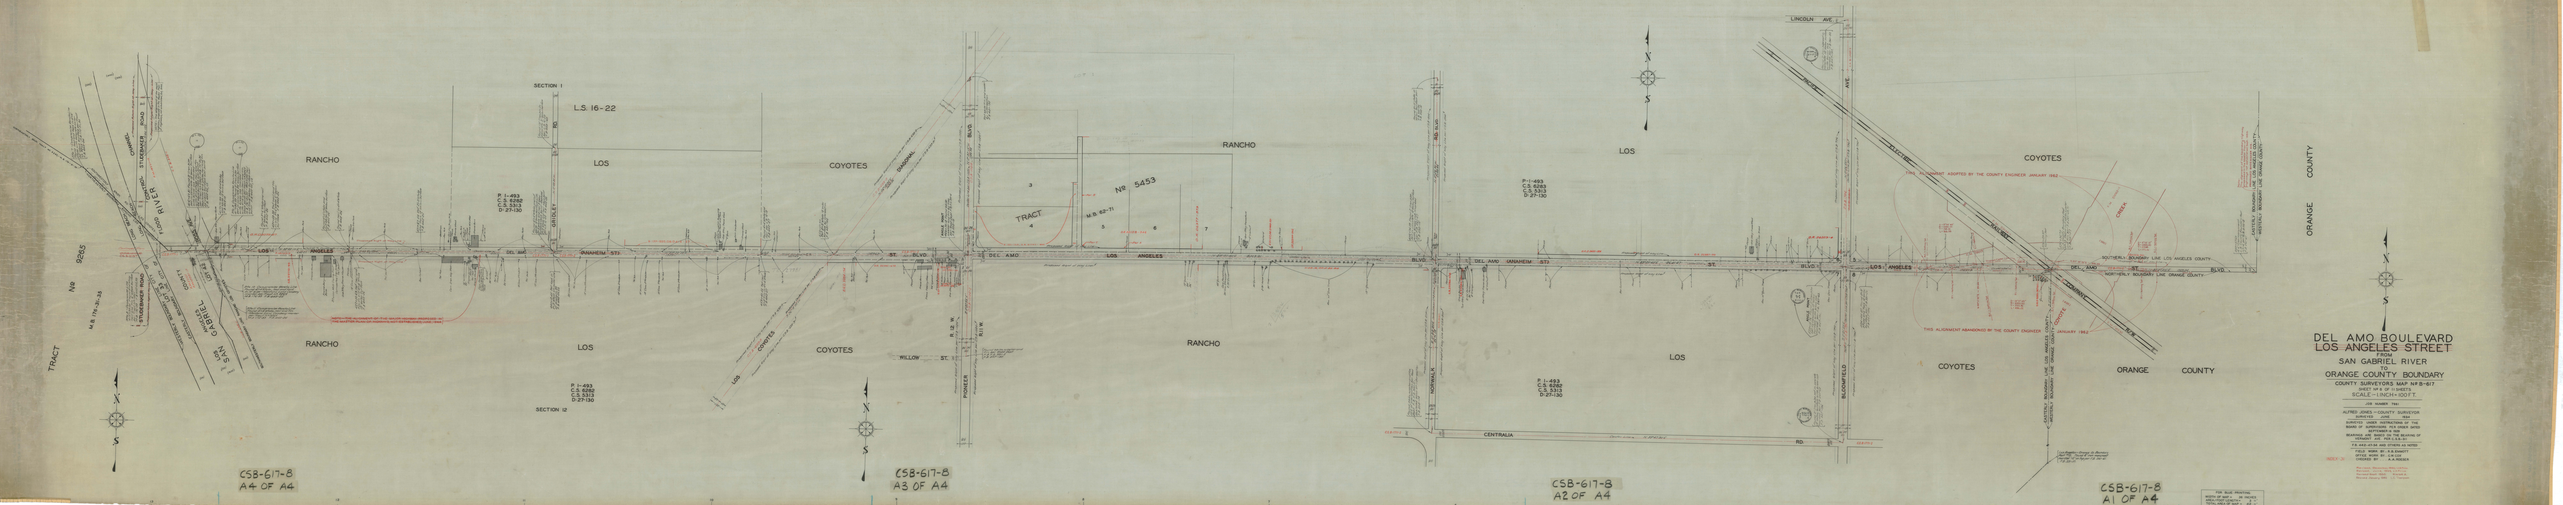
DEL AMO BOULEVARD
LOS ANGELES STREET
FROM
SAN GABRIEL RIVER
TO
ORANGE COUNTY BOUNDARY
COUNTY SURVEYORS MAP Nº B-617
SCALE - 1 INCH = 100 FT.
JOB NUMBER 1962
ALFRED JONES - COUNTY SURVEYOR
FOR BLUE PRINTING
WIDTH OF MAP 14 - 24 INCHES
TOTAL LENGTH OF MAP 42 - 72
TOTAL AREA OF MAP A1 - A2
ORANGE COUNTY
LOS ANGELES COUNTY
RANCHO
LOS
COYOTES
SAN GABRIEL RIVER
DEL AMO
ANAHEIM ST.
LINCOLN AVE.
CENTRALIA RD.
BLOOMFIELD
PIONEER BLVD.
WILLOW ST.
SECTION 1
SECTION 12
L.S. 16-22
TRACT Nº 5453
TRACT Nº 9285
CSB-617-8
A4 OF A4
CSB-617-8
A3 OF A4
CSB-617-8
A2 OF A4
CSB-617-8
A1 OF A4