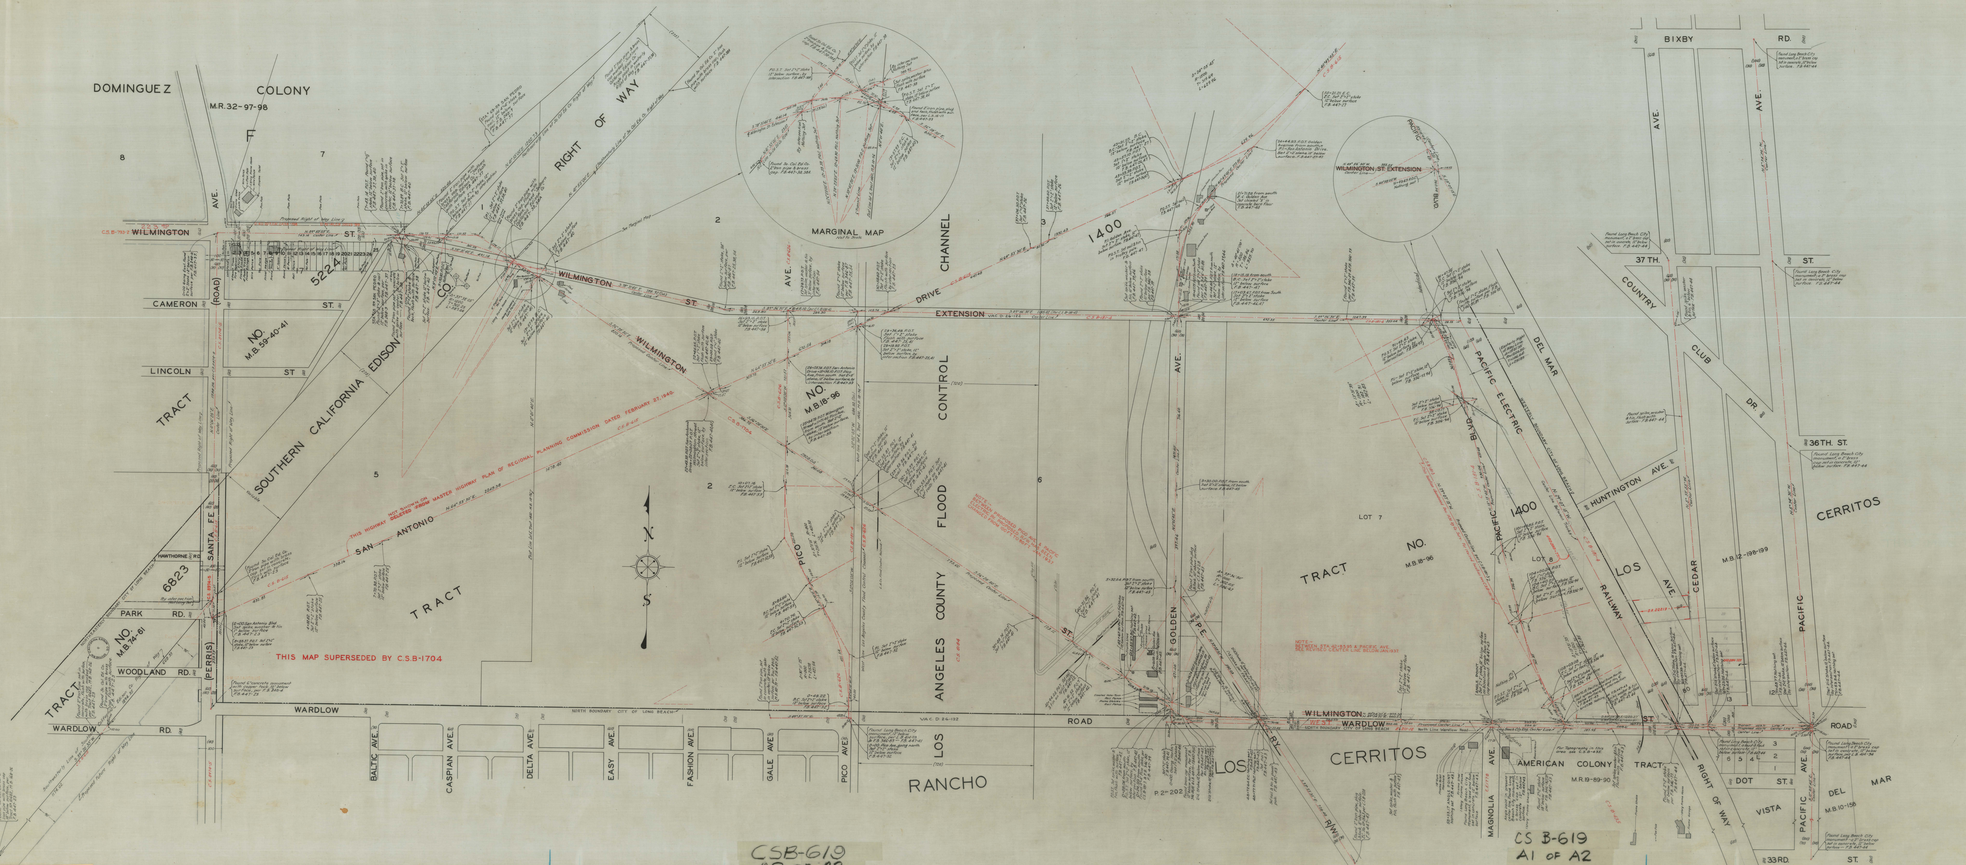
DOMINGUEZ COLONY
M.R. 32-97-98
F
8
7
AVE.
WILMINGTON ST.
CAMERON ST.
LINCOLN ST.
(ROAD)
TRACT
NO. M.B. 39-40-41
SOUTHERN CALIFORNIA EDISON CO.
RIGHT OF WAY
5224
WILMINGTON ST.
MARGINAL MAP
CHANNEL
DRIVE
EXTENSION
WILMINGTON
NO. M.B.B-96
CONTROL
FLOOD
ANGELES COUNTY
LOS
RANCHO
1400
GOLDEN
AVE.
PICO
SAN ANTONIO
TRACT
THIS MAP SUPERSEDED BY C.S.B-1704
SANTA FE
HAWTHORNE RD.
6823
PARK RD.
WOODLAND RD.
(PERRIS)
TRACT
NO. M.B.P-61
WARDLOW RD.
WARDLOW
ROAD
BALTIC AVE.
CASPIAN AVE.
DELTA AVE.
EASY AVE.
FASHION AVE.
GALE AVE.
PICO AVE.
P.2-202
WILMINGTON ST. EXTENSION
LOT 7
LOT 8
TRACT
NO. M.B.B-96
PACIFIC ELECTRIC
RAILWAY
LOS
CERRITOS
MAGNOLIA AVE.
AMERICAN COLONY TRACT
M.R. 9-89-90
RIGHT OF WAY
BIXBY RD.
37TH ST.
COUNTRY CLUB DR.
36TH ST.
HUNTINGTON AVE.
CEDAR AVE.
M.B. 12-198-199
CERRITOS
PACIFIC
DOT ST.
VISTA
DEL MAR
M.B. 10-159
33RD ST.
DEL MAR
THIS MAP SUPERSEDED BY C.S.B-1704
MAP OF
WILMINGTON STREET
FROM
PERRIS ROAD
TO
PACIFIC AVENUE
COUNTY SURVEYORS MAP NO. B-619
SCALE - 1 INCH = 100 FT.
WORK ORDER NO. 990
J.E. ROCKHOLD - COUNTY SURVEYOR
SURVEYED - OCT. - DEC. - 1930
SURVEYED UNDER INSTRUCTIONS OF THE BOARD OF SUPERVISORS PER ORDER DATED NOV. 4 - 1930
BEARINGS ARE BASED ON THE BEARING OF PACIFIC BLVD PER C.S.B-1814
F.B. 447 - 23 - 58
FIELD WORK BY . . . E.A. ROSECRANS
OFFICE WORK BY . . . D.A. WHITE
F.A. WOOD
CHECKED BY . . . . HUMMIGGINS
F.A. WOOD
Sheet 2 of 2
CS B-619
A1 OF A2