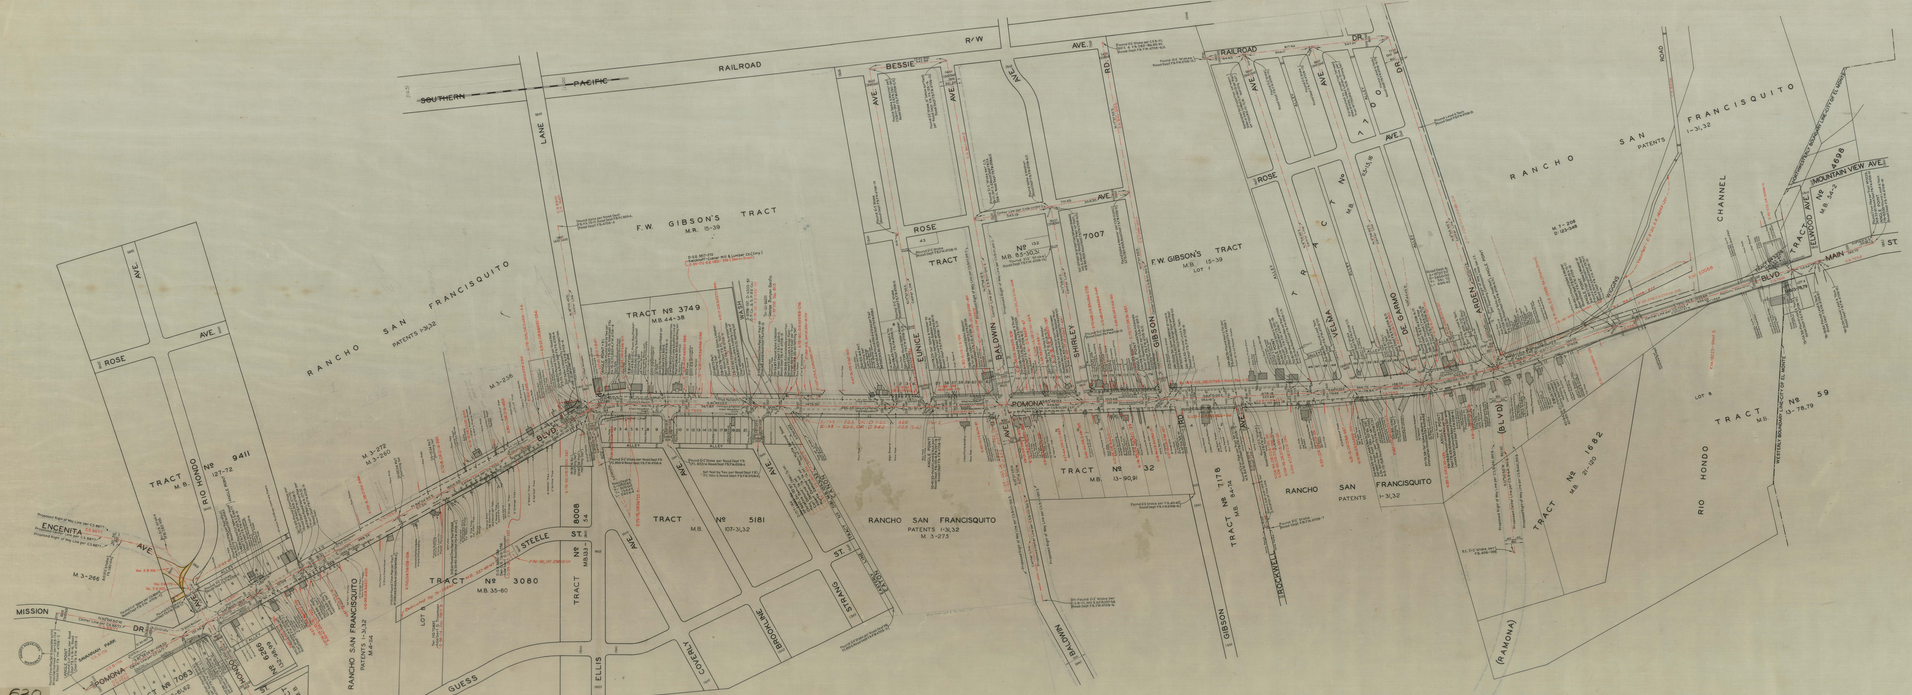

VALLEY MAP OF

POMONA BOULEVARD

FROM

MISSION DRIVE

TO

WESTERLY BOUNDARY-CITY OF EL MONTE

COUNTY SURVEYORS MAP Nº B-630

SCALE- 1 INCH = 100 FT.

WORK ORDER Nº 7313

J.E. ROCKHOLD - COUNTY SURVEYOR

SURVEYED DEC. 1929 - JAN. 1930

SURVEY BY ROAD DEPARTMENT

MAP BY COUNTY SURVEYOR

BEARINGS ARE BASED ON THE BEARING OF POMONA BLVD. PER C.S. B-11, SHEETS 2 & 3

ROAD DEPT. E.F.W. 4108

FIELD WORK BY: J. MAC DONALD

OFFICE WORK BY: J.D. PRICE

CHECKED BY: M. MAC ALLISTER

A.A. ROESER

INDEX 44

Pomona Blvd. changed to Valley Blvd. 1-27-38