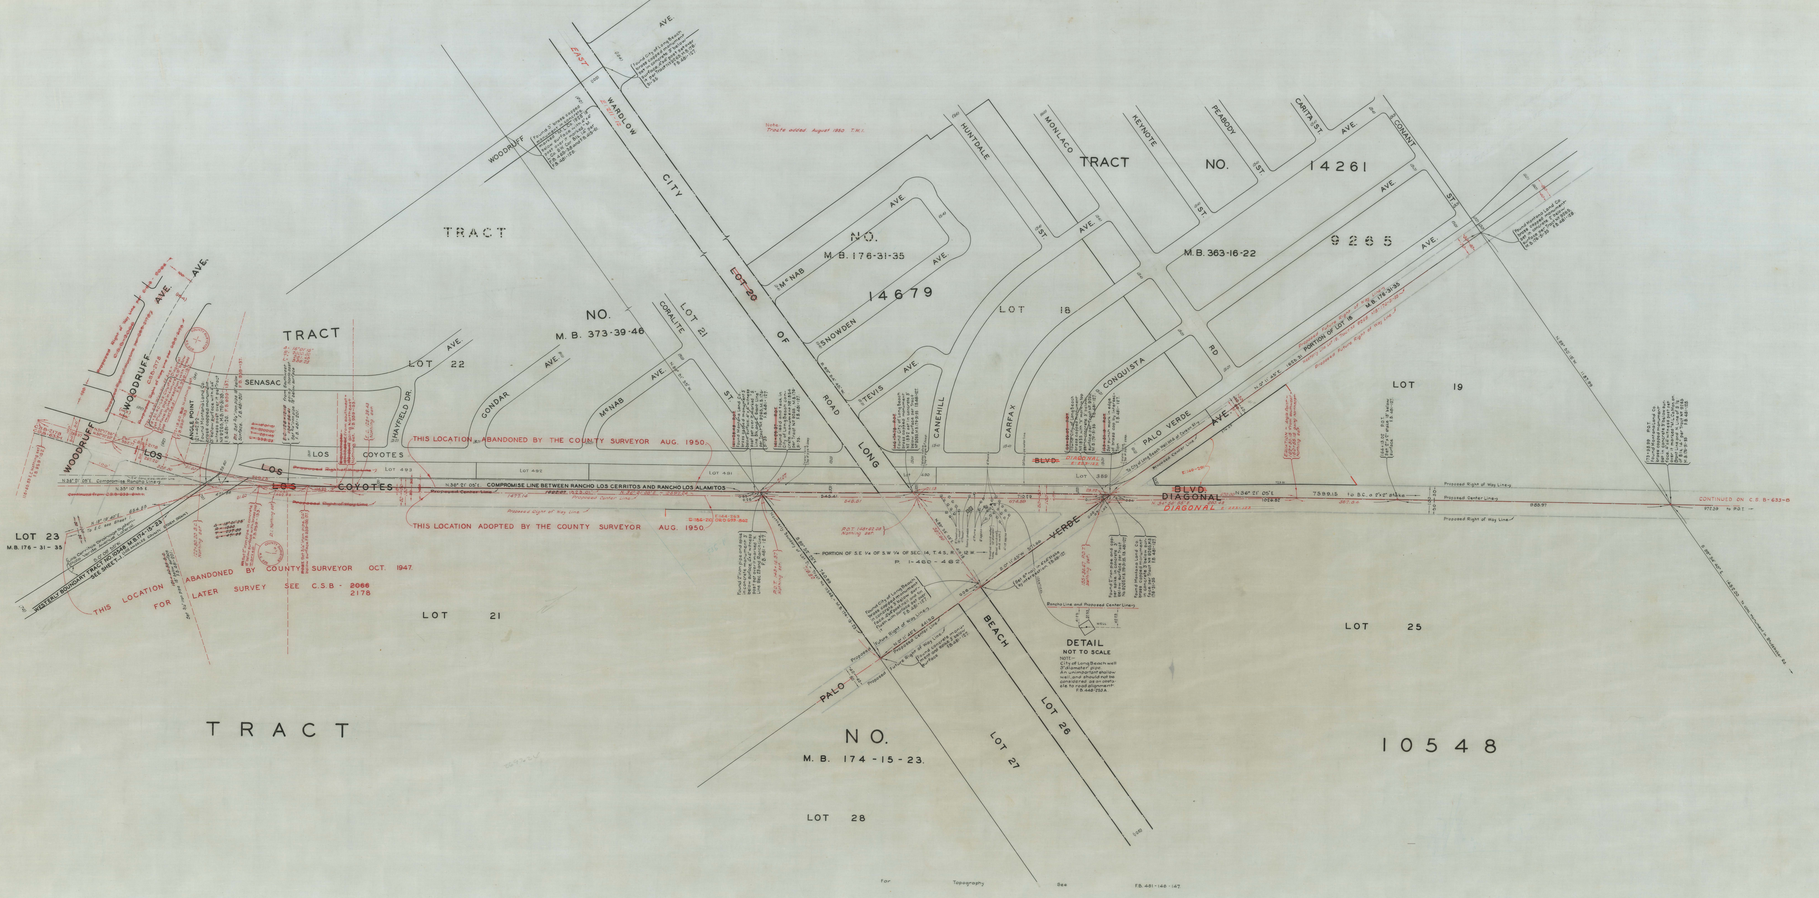

MAP OF ~~BOULEVARD~~
LOS COYOTES ~~DIAGONAL~~ DIAGONAL
FROM
STATE STREET
PIONEER ~~BOULEVARD~~
L.A.-ORANGE COUNTY BOUNDARY LINE

COUNTY SURVEYORS MAP Nº B-633
SHEET Nº 2-A OF 9 SHEETS
SCALE: 1 INCH = 100 FT.

JOB NUMBER 7995

J.E. ROCKHOLD - COUNTY SURVEYOR
SURVEYED OCT. 20, 1930 -
SURVEYED UNDER INSTRUCTIONS OF THE BOARD OF SUPERVISORS PER ORDER DATED OCTOBER 6, 1930
BEARINGS ARE BASED ON THE BEARING OF CERRITOS AVENUE PER C.S.B-637-2

F.B. 481 - 117-131, 142-155

FIELD WORK BY..... L.D. MOORE
OFFICE WORK BY..... J.H. RICE
CHECKED BY K.R. ANDERSON
A.H. DREW

INDEX 3!

Revised Oct. 1947 - E.C. Dahn
Revised Sept/October 1948 D.W. Mr A.

THIS MAP IS A RETRACING OF A 5.0 FT. PORTION AT THE LEFT END OF C.S.B-633-2 WHICH WAS BADLY DAMAGED. THIS TRACING MADE BY T.M. COHEN ..... JULY 21, 1950.

Revised August 1950 T.M.C.
Revised June 1952 D.W.Mr A.

CSB-633-2A
A2 OF A2

CSB-633-2-A
A1 OF A2