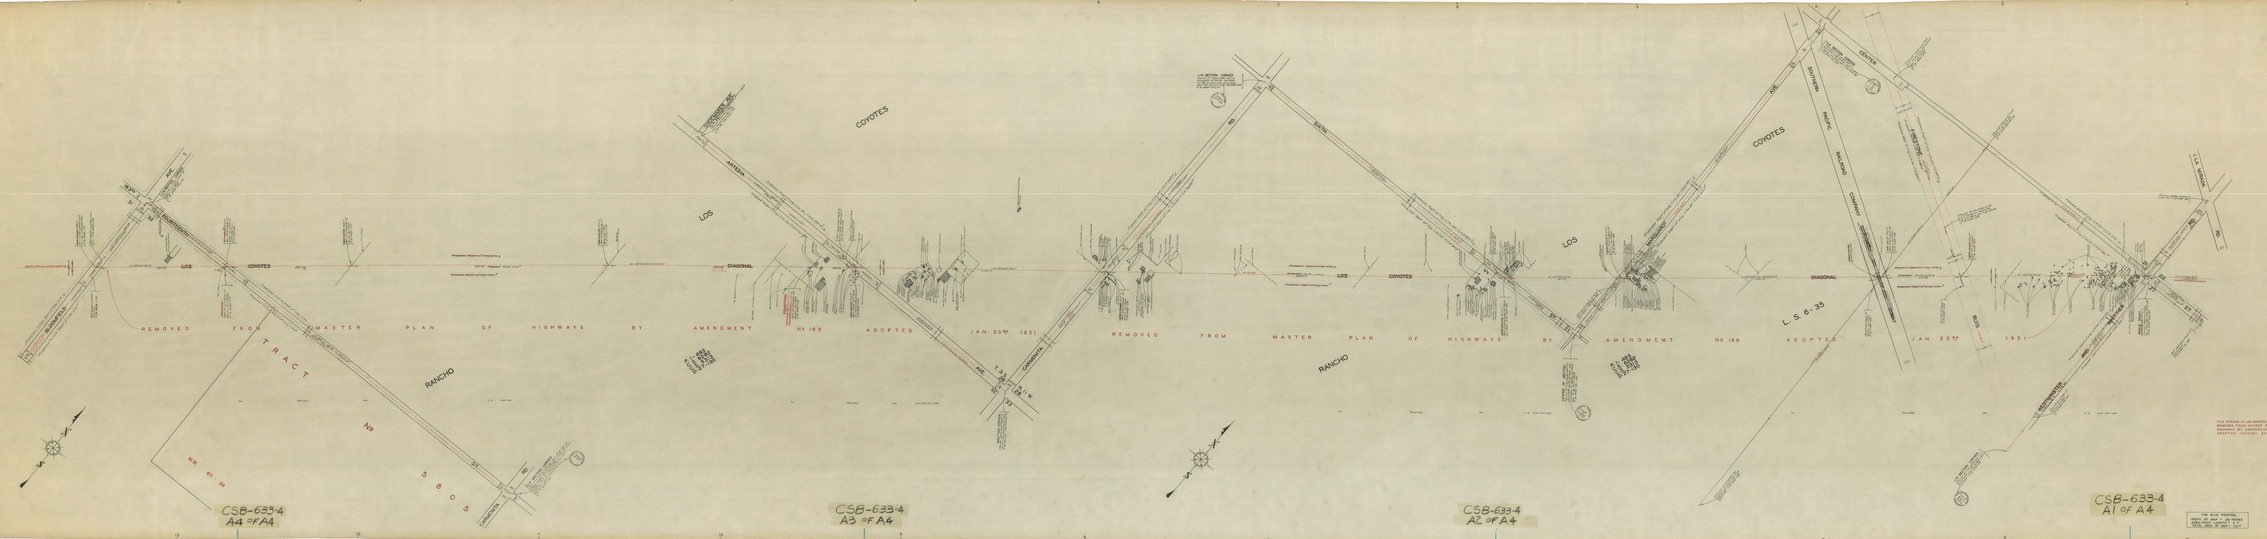
LOS COYOTES DIAGONAL
REMOVED FROM MASTER PLAN OF HIGHWAYS BY AMENDMENT No 168 ADOPTED JAN. 23rd 1951
TRACT No 5805
RANCHO
CSB-633-4
A4 OF A4
CSB-633-4
A3 OF A4
CSB-633-4
A2 OF A4
CSB-633-4
A1 OF A4
L.S. 6-35
SOUTHERN PACIFIC RAILROAD COMPANY
MAP OF
LOS COYOTES DIAGONAL
FROM
STATE STREET
TO
L.A.-ORANGE COUNTY BOUNDARY LINE
COUNTY SURVEYOR'S MAP NO B-933
SHEET 1 OF 4 OF 7 SHEETS
SCALE: 1" = 1MILE= 1000 FT.
JOB NUMBER 7969
ALFRED JONES-COUNTY SURVEYOR
SURVEYED MAY 1951
THIS PORTION OF LOS COYOTES DIAGONAL WAS ADOPTED BY RESOLUTION 51-168 ADOPTED BY BOARD OF SUPERVISORS, JANUARY 23, 1951.
ADOPTED JANUARY 23, 1951
THIS PORTION OF LOS COYOTES DIAGONAL WAS ADOPTED BY RESOLUTION 51-168 ADOPTED BY BOARD OF SUPERVISORS, 1951 ORDER DATED OCTOBER 31, 1950
BOUNDARY LINE ADJUSTMENT BY BOARD OF SUPERVISORS ORDER NO. 1-2-51 DATED
F.B. 428-78-145; 532-231
FIELD WORK BY: J.J.McNALLY
J.W.DOE
OFFICE WORK BY: J.W.DOE
CHECKED BY: J.J.McNALLY
REVISED MAY 1951
REVISED FEB. 1952
REVISED FEB. 1952
FOR BLUE PRINTING
WITH 1st MAP - 58 PANELS
WITH 2nd MAP - 58 PANELS
TOTAL ROLL OF MAP - 3-4