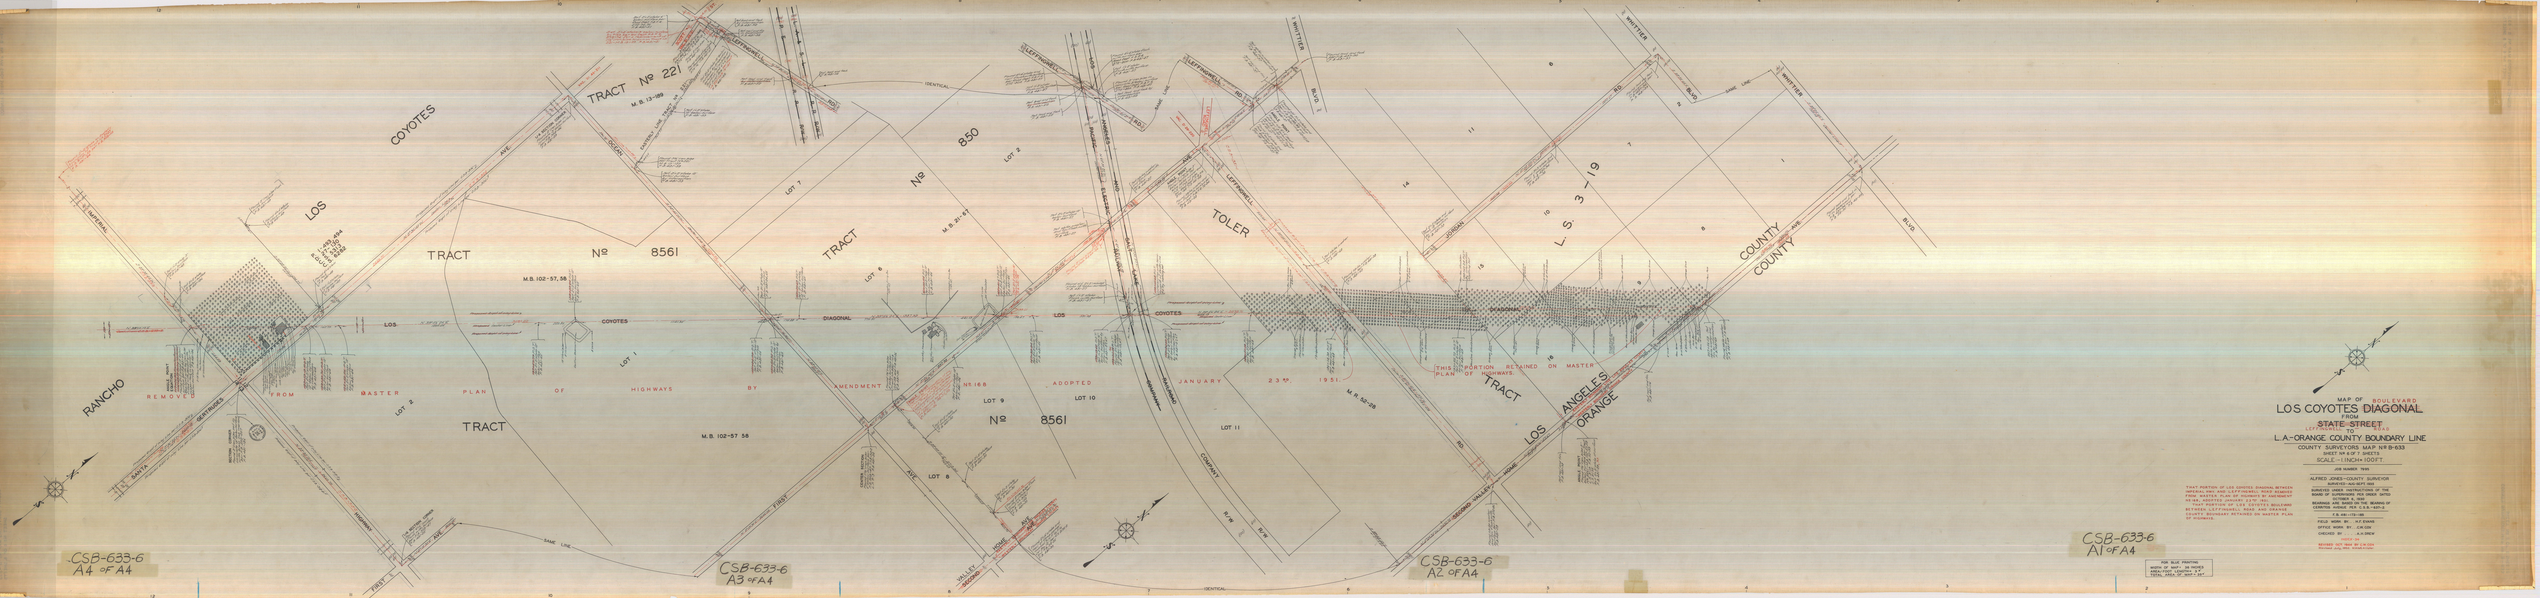

MAP OF BOULEVARD
LOS COYOTES DIAGONAL
FROM
STATE STREET
LEFFINGWELL RD. TO WHITTIER BLVD.
L.A.-ORANGE COUNTY BOUNDARY LINE

COUNTY SURVEYORS MAP Nº B-633
SHEET 1 of 9 / SHEETS
SCALE - 1 INCH = 100 FT.

JOB NUMBER 7695

ALFRED JONES - COUNTY SURVEYOR
SURVEYED - AUG-SEPT. 1952
SURVEYED UNDER INSTRUCTIONS OF THE BOARD OF SUPERVISORS ORDER DATED OCTOBER 6, 1953
BEARINGS ARE BASED ON THE BEARING OF CENTERLINE OF STATE STREET - N 00°15'-E
F.B. 1941-170, 180

FIELD WORK BY: H.F. EVANS
OFFICE WORK BY: J.W. COX
CHECKED BY: A.H. DREW

PAPER USE
REVISED OCT. 1964 BY J.W. COX
Revised July 1966 - Bill Hansen

THAT PORTION OF LOS COYOTES DIAGONAL BETWEEN STATE STREET AND THE LA-ORANGE COUNTY LINE IS SHOWN ON THE MASTER PLAN OF HIGHWAYS BY RESOLUTION OF THE BOARD OF SUPERVISORS DATED OCTOBER 6, 1953.
THAT PORTION OF LOS COYOTES BOULEVARD BETWEEN LEFFINGWELL ROAD AND ORANGE COUNTY BOUNDARY RETAINED ON MASTER PLAN OF HIGHWAYS.

FOR BLUE PRINTING
WIDTH OF MAP - 28 INCHES
WIDTH OF PRINTED AREA - 24 INCHES
TOTAL AREA OF MAP - 9 SQ. FT.