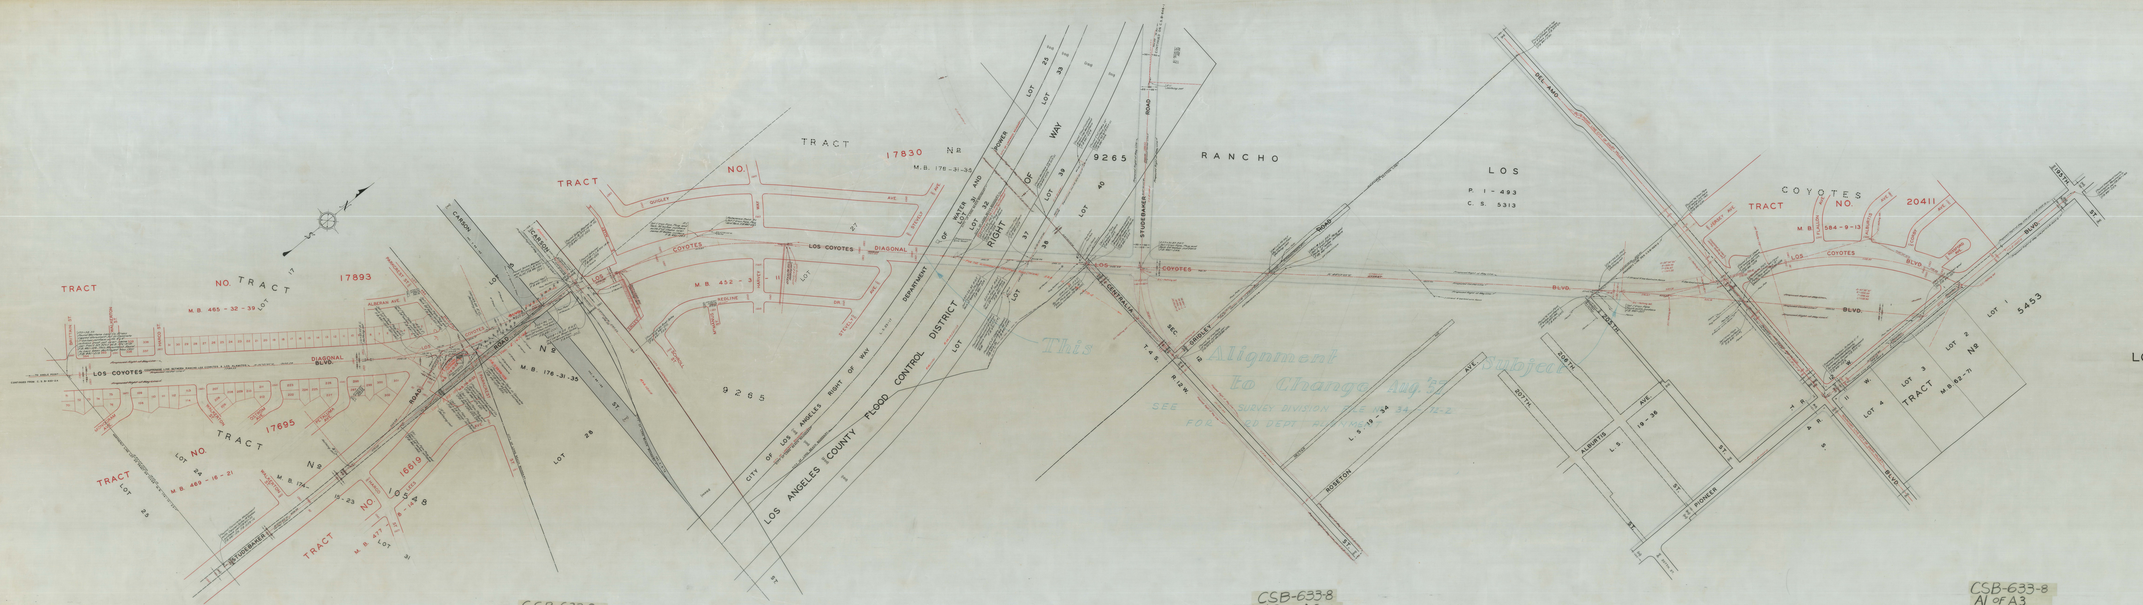

COUNTY OF LOS ANGELES
MAP OF
LOS COYOTES BOULEVARD
FROM
CARSON STREET
TO
PIONEER BOULEVARD

COUNTY SURVEYOR'S MAP NO B-633
SHEET NO 8 OF 8 SHEETS
SCALE-1 INCH=100 FT

JOB NUMBER 7995

WILLIAM J. FOX - COUNTY SURVEYOR
SURVEYED JAN-MAY-JAN-1952

SURVEYED UNDER INSTRUCTIONS OF THE BOARD OF SUPERVISORS PER ORDER DATED JANUARY 8, 1952

BEARINGS ARE BASED ON THE BEARING OF CERRITOS AVE. PER C.S.B-627-2

FIELD WORK BY: R.A. MOSS
R.E. HOLMES
OFFICE WORK BY: A.J. WILSON
A.J. WILSON
CHECKED BY: A.H. DREW

THIS SHEET SUPERSEDES C.S.B-8
B-633 SHEETS 2 & 3

Reproduced from original tracing
Photo Lithographed by
Photo Lithographed by
Photo Lithographed by

CSB-633-8

CSB-633-8
A1 of A3