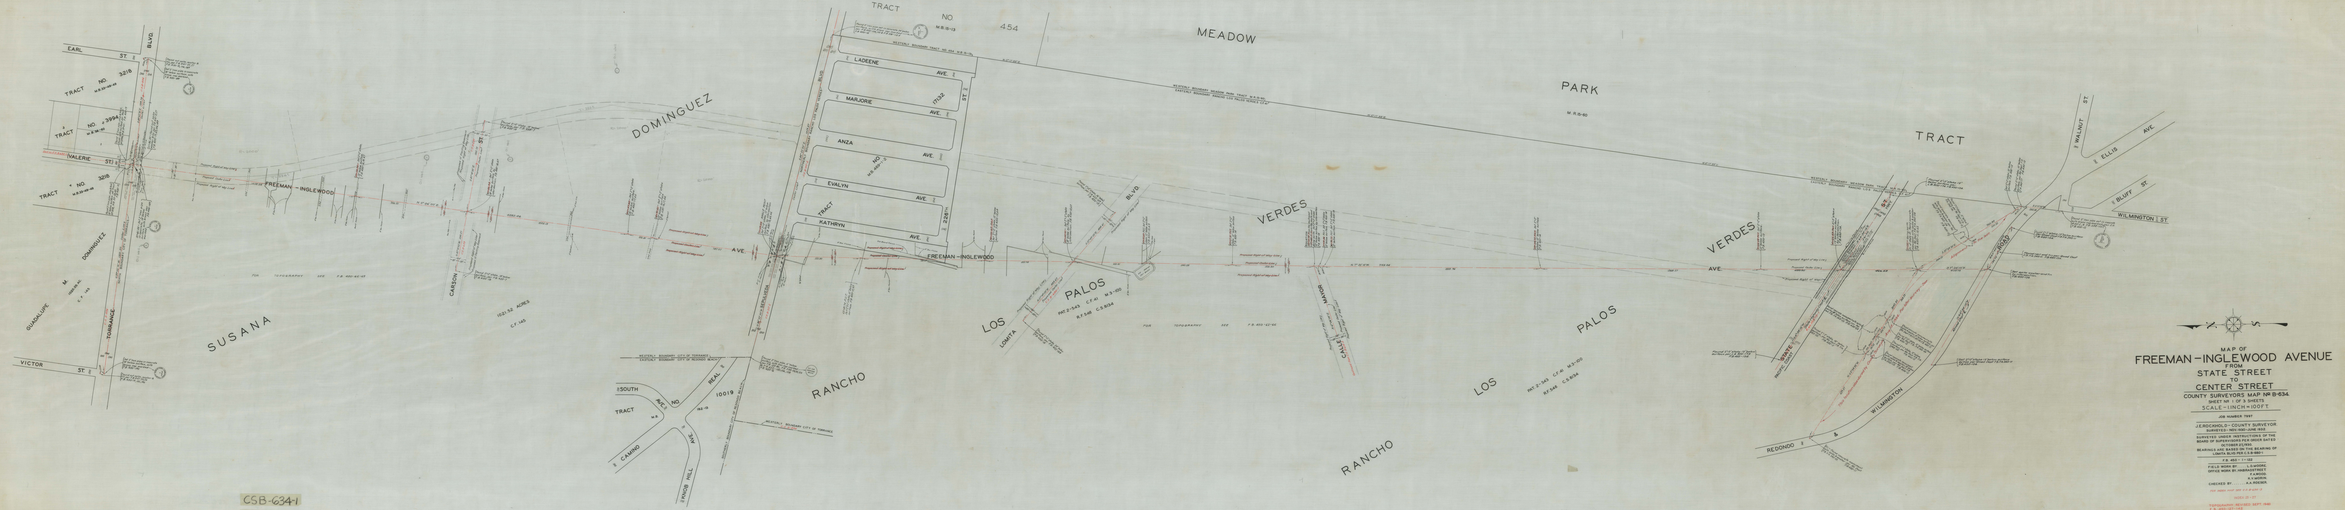
MAP OF
FREEMAN-INGLEWOOD AVENUE
FROM
STATE STREET
TO
CENTER STREET
COUNTY SURVEYOR'S MAP NR B-634
SHEET M1 OF 3 SHEETS
SCALE: 1 INCH = 100 FT
JOB NUMBER 7997
J.E. ROSCHELL - COUNTY SURVEYOR
SUBSECTION: NE½ NW½ JUNE 1972
SUBSECTION: NW½ NW½ JUNE 1972
SUBSECTION: SW½ NW½ JUNE 1972
SECTION 21, T.2S., R.13W., S.B.B.&M.
BEARINGS & DISTANCES ARE BASED ON THE BEARING OF
LINE 71, B.O.W.R.S. L.S.B.M. NO.1
F.B. 488 - 11-32
FIELD WORK BY: J.L.MARTINEZ
OFFICE WORK BY: JAMES E. ROSCHELL
R.J.WOOD
J.L.MARTINEZ
CHECKED BY: J.L.MARTINEZ
R.J.WOOD
CHIEF DRAFTSMAN
CHIEF SURVEYOR
PHOTOGRAMMETRY REVISED SEPT. 1980
F.B. 1001-127-1104
REVISED NOV. 1982 - F.B. 1104-1106
TRACT NO 454
MEADOW PARK TRACT
DOMINGUEZ
SUSANA
RANCHO
LOS PALOS VERDES
LADENE AVE.
MARJORIE AVE.
ANZA AVE.
EVALYN AVE.
KATHRYN AVE.
FREEMAN-INGLEWOOD
VALERIE ST.
VICTOR ST.
EARL ST.
GUADALUPE
CARSON
SOUTH
CAMINO
INDIO HILL
REDONDO
WILMINGTON
BLUFF ST.
ELLIS AVE.
PALMUT ST.
WILMINGTON ST.
CSB-634-1
A4 OF A4
CSB-634-1
A3 OF A4
CSB-634-1
A2 OF A4
CSB-634-1
A1 OF A4