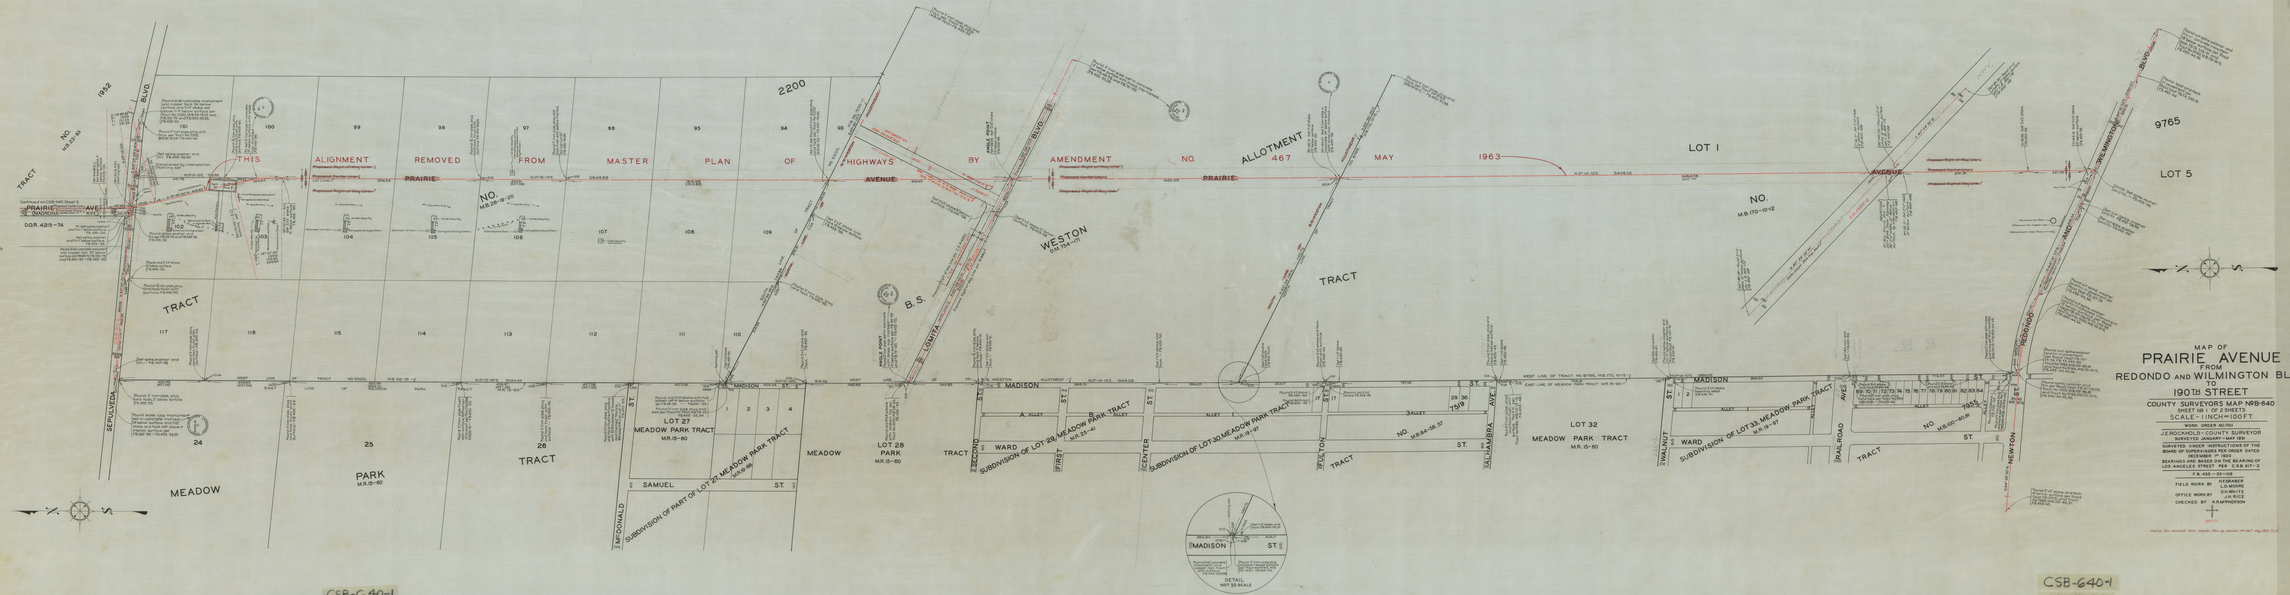
MAP OF
PRAIRIE AVENUE
FROM
REDONDO AND WILMINGTON BLVD.
TO
190TH STREET
COUNTY SURVEYOR'S MAP NRB-640
SHEET 3 OF 3 SHEETS
SCALE = 1 INCH = 100 FT.
WORK ORDER NO 7551
J.E. ROCKWOLD - COUNTY SURVEYOR
BY: BURTON W. CHASE
SURVEYED UNDER INSTRUCTIONS OF THE BOARD OF SUPERVISORS PER ORDER DATED DECEMBER 7th 1953
BEARINGS ARE BASED ON THE BEARING OF LOS ANGELES STREET PER C.S.B. 577-2
F.N. 453-1
FIELD WORK BY H. HERBAKER
L.D. MOORE
OFFICE WORK BY D.N. WHITE
J.H. RICE
CHECKED BY A. AMPHIDERSON
PRAIRIE AVENUE
ALIGNMENT REMOVED FROM MASTER PLAN OF HIGHWAYS BY AMENDMENT NO. ALLOTMENT 467 MAY 1963
LOT 1
LOT 5
LOT 32
MEADOW PARK TRACT
M.R. 15-60
LOT 27
LOT 28
LOT 29
LOT 30
LOT 33
MADISON ST
SAMUEL ST
SUBDIVISION OF PART OF LOT 27 MEADOW PARK TRACT
SUBDIVISION OF LOT 29 MEADOW PARK TRACT
SUBDIVISION OF LOT 30 MEADOW PARK TRACT
SUBDIVISION OF LOT 33 MEADOW PARK TRACT
WEST LINE OF TRACT NO. 8700, M.B. 170, 10-12
EAST LINE OF MEADOW PARK TRACT M.R. 15-60
DETAIL
NOT TO SCALE
CSB-640-1
A3 OF A3
CSB-640-1
A2 OF A3
CSB-640-1
A1 OF A3