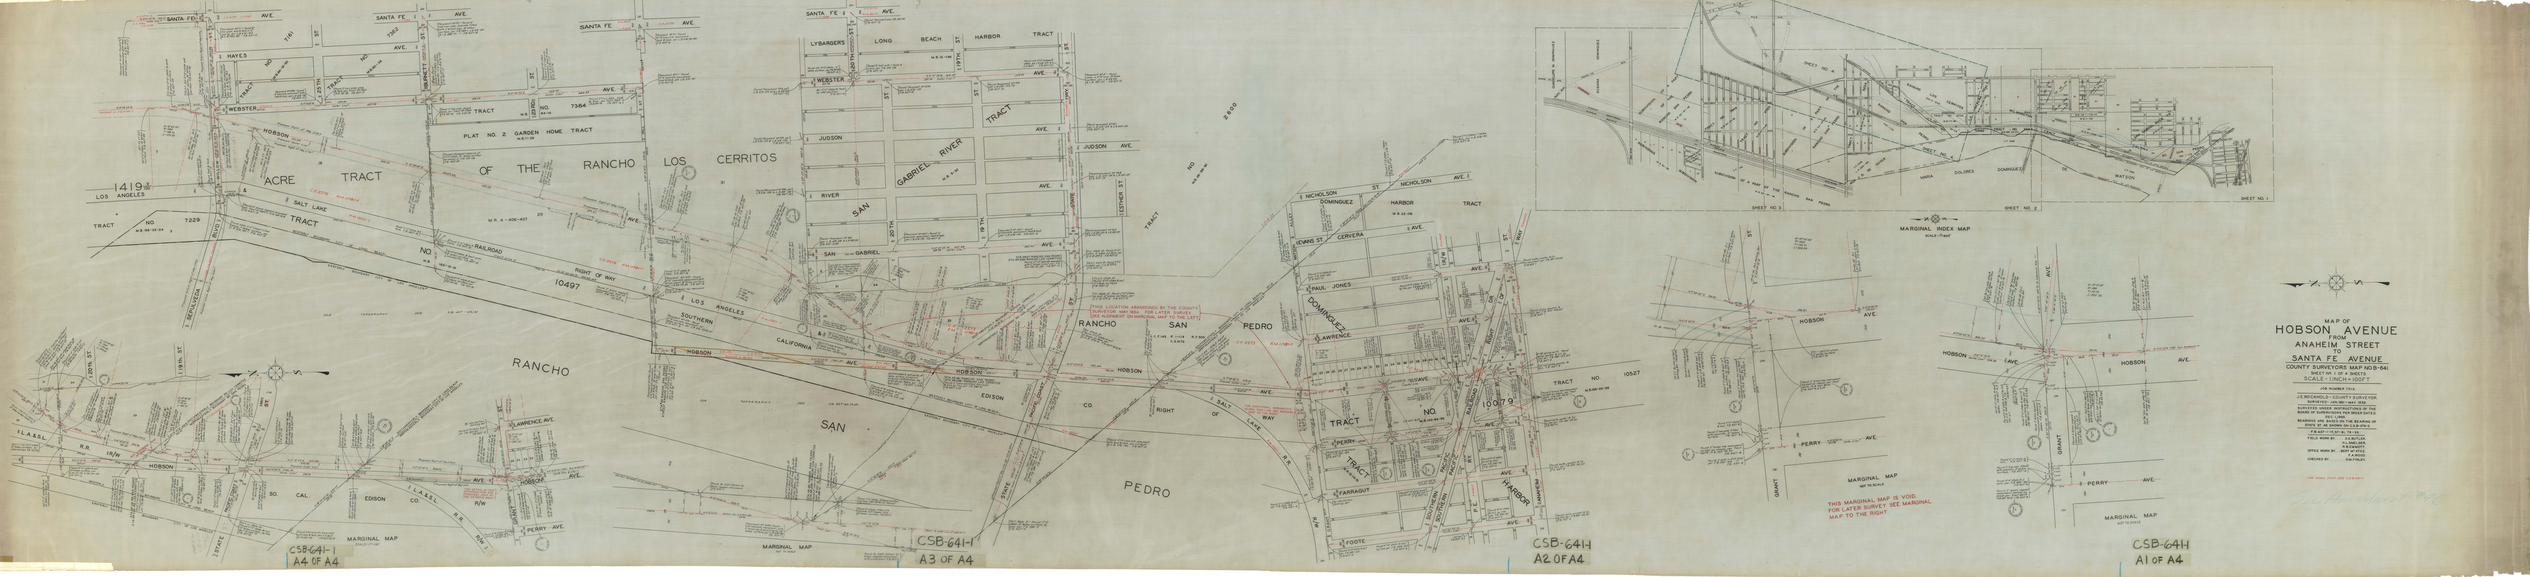
MAP OF
HOBSON AVENUE
FROM
ANAHEIM STREET
TO
SANTA FE AVENUE
COUNTY SURVEYORS MAP NO.B-641
SHEET 1 OF 4 SHEETS
SCALE - 1 INCH = 100 FT
JOB NUMBER 7113
J.E.REICHHOLD - COUNTY SURVEYOR
SURVEYED - JAN.28 - MAY 1933
SURVEYED UNDER INSTRUCTIONS OF THE BOARD OF SUPERVISORS OF LOS ANGELES COUNTY, CALIF.
BEARINGS ARE BASED ON THE BEARING OF SOUTHERN PACIFIC RAILROAD TRACK
T.R.AVERY - FEB.15,16,17,18,19
FIELD WORK BY: E.H.BUTLER
R.M.SMELLIE
R.B.GRIFFITH
OFFICE WORK BY: BERT M.VITOL
J.E.REICHHOLD
CHECKED BY: J.E.REICHHOLD
MARGINAL INDEX MAP
SCALE - 1" = 400'
SHEET NO. 1
SHEET NO. 2
SHEET NO. 3
MARGINAL MAP
NOT TO SCALE
THIS MARGINAL MAP IS VOID FOR LATER SURVEY SEE MARGINAL MAP TO THE RIGHT
THIS LOCATION ABANDONED BY THE COUNTY SURVEYOR. MAY REA. FOR LATER SURVEY SEE PLACEMENT ON MARGINAL MAP TO THE LEFT
RANCHO SAN PEDRO
LOS CERRITOS
ACRE TRACT OF THE RANCHO
SAN GABRIEL RIVER TRACT
LONG BEACH HARBOR TRACT
PLAT NO. 2 GARDEN HOME TRACT
SANTA FE AVE.
HOBSON AVE.
ANAHEIM ST.
PERRY AVE.
CSB-641-1
A4 OF A4
CSB-641-1
A3 OF A4
CSB-641-1
A2 OF A4
CSB-641-1
A1 OF A4