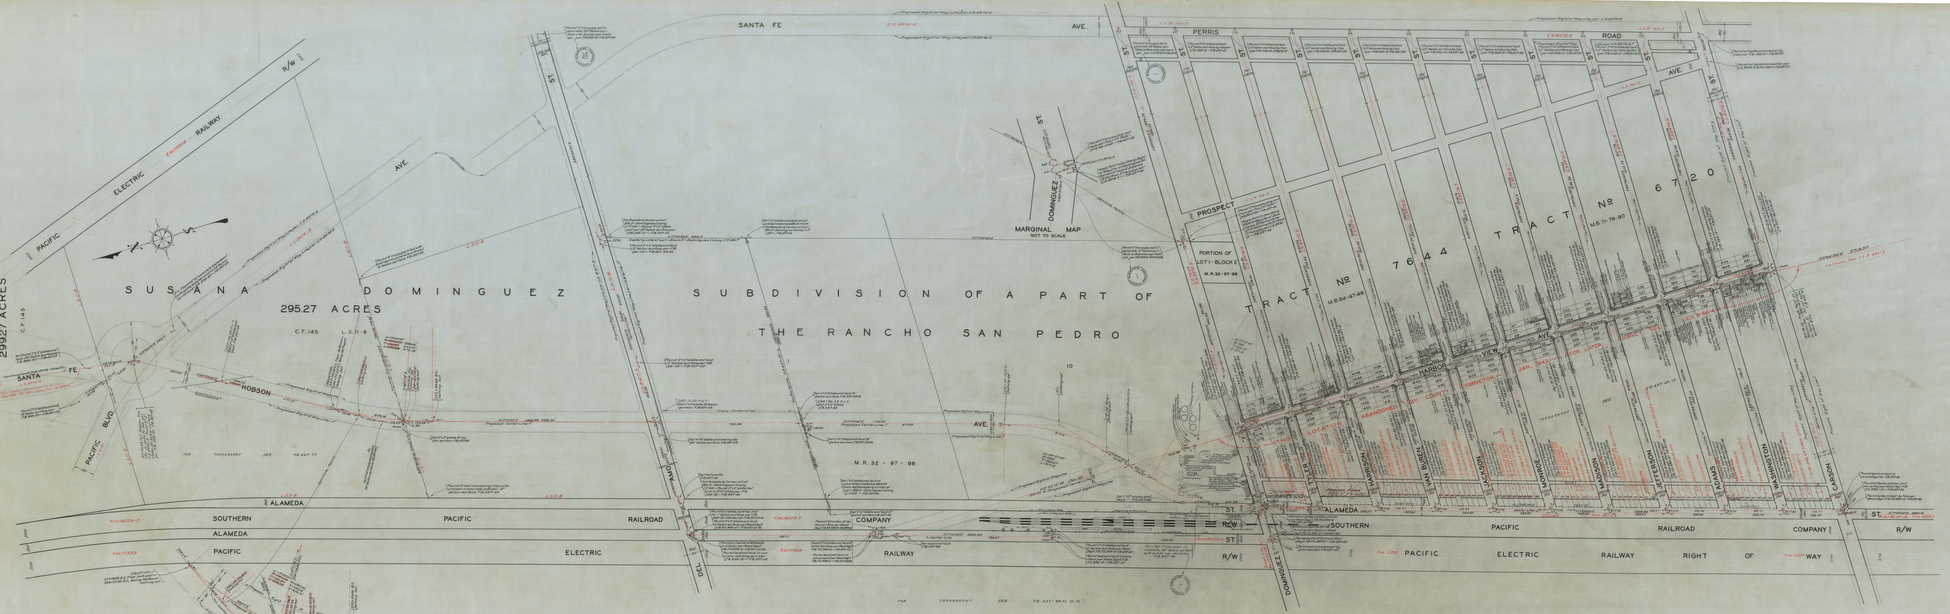

MAP OF
HOBSON AVENUE
FROM
ANAHEIM STREET
TO
SANTA FE AVENUE

COUNTY SURVEYORS MAP NO. B-641
SHEET NO. 3 OF 4 SHEETS
SCALE - 1 INCH = 100 FT

JOB NUMBER 7012

J.E. ROCKHOLD - COUNTY SURVEYOR.
SURVEYED (JAN. 1931 - MAY 1932.

SURVEYED UNDER INSTRUCTIONS OF THE BOARD OF SUPERVISOR ORDER DATED
DEC. 1, 1930.
BEARINGS ARE BASED ON THE BEARING OF STATE BT AS SHOWN ON C.S.B. 311-3.

F.B. 437-34-46-48-52-68-77-81-84.
FIELD WORK BY: S.E. BUTLER
H.L. SMELSER
R.L. WILLIAMS
OFFICE WORK BY: R. BARALLOBRE
R.W. KRELLE
CHECKED BY: D. WITALEY

INDEX 30

FOR INDEX MAP SEE SHEET 4

CSB-641-3
A3 OF A3

CSB-641-3
A2 OF A3

CSB-641-3
A1 OF A3