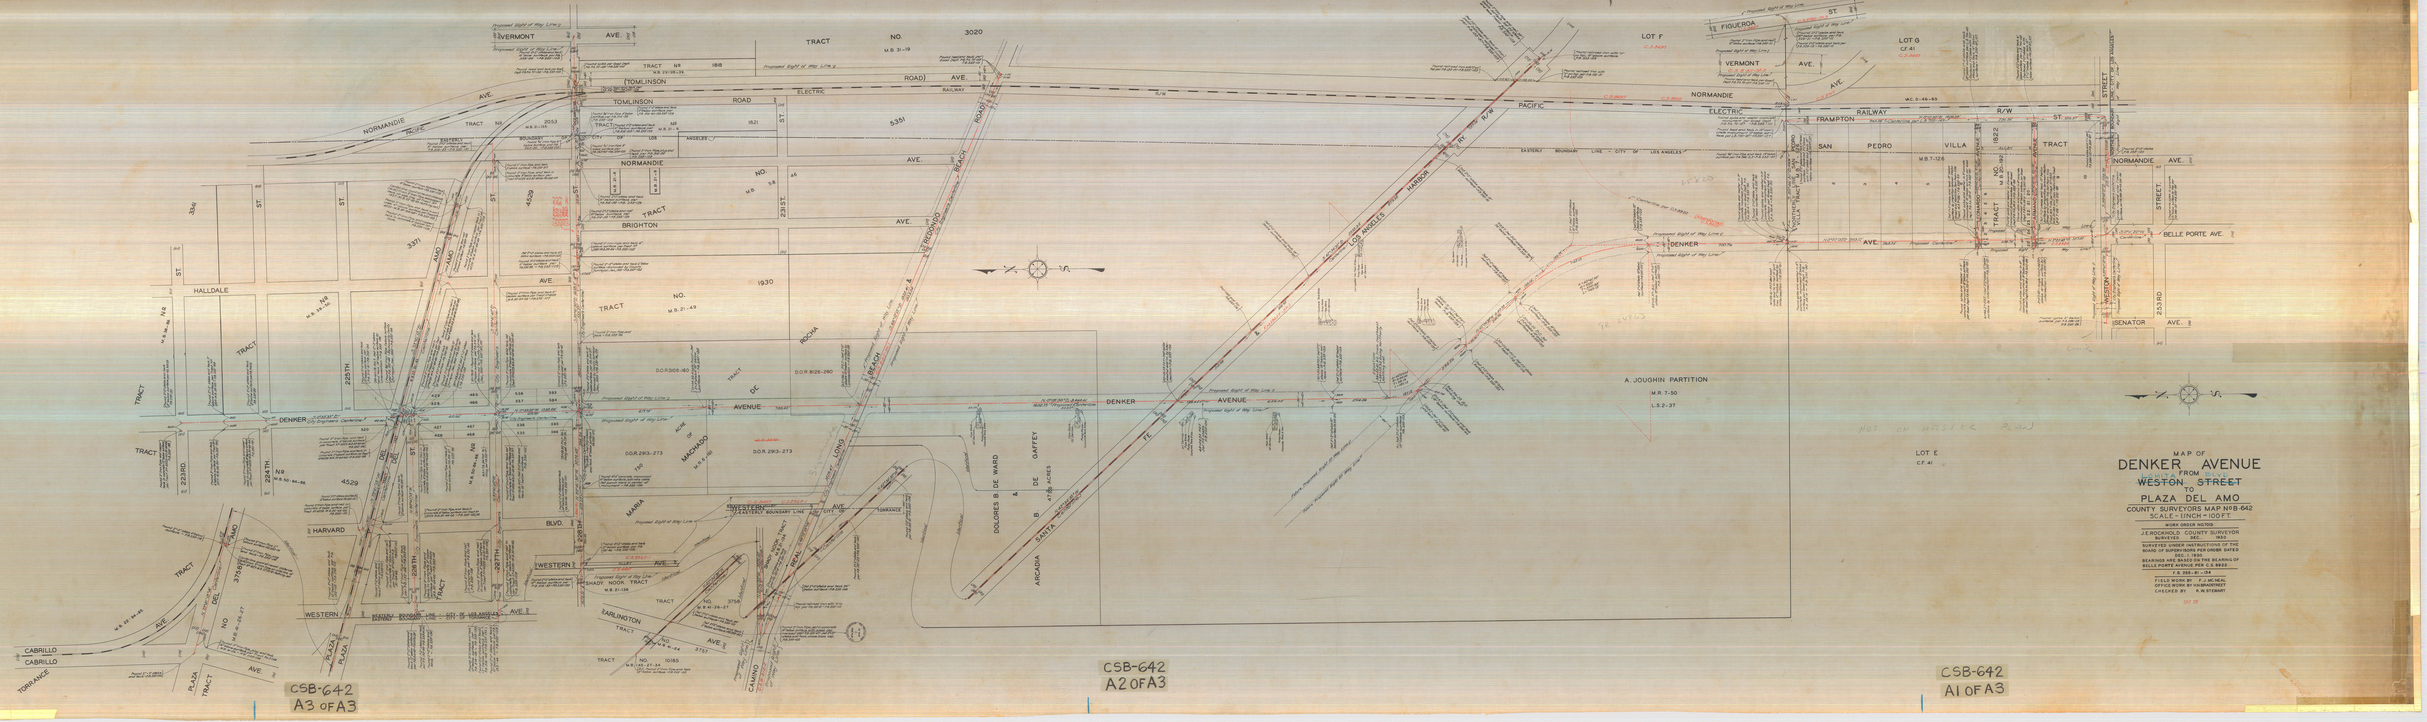
MAP OF
DENKER AVENUE
FROM ~~WESTON STREET~~
TO
PLAZA DEL AMO
COUNTY SURVEYORS MAP Nº B-642
SCALE - 1 INCH = 100 FT.
WORK ORDER NOTES
J.E. ROCHWOLD, COUNTY SURVEYOR
SURVEYED UNDER INSTRUCTIONS OF THE BOARD OF SUPERVISORS PER ORDER DATED
BEARINGS ARE BASED ON THE BEARING OF BELLE PORTE AVENUE PER C.S. 8922
F.B. 355-81-154
FIELD WORK BY F. J. MC NEAL
OFFICE WORK BY IVA BRANTFREY
CHECKED BY R. M. STEWART
NORMANDIE AVE.
VERMONT AVE.
TOMLINSON ROAD
BRIGHTON AVE.
HALLDALE AVE.
DENKER AVENUE
HARVARD BLVD.
WESTERN AVE.
ARLINGTON AVE.
CABRILLO
TORRANCE
PACIFIC ELECTRIC RAILWAY R/W
LOS ANGELES HARBOR
FIGUEROA ST.
FRAMPTON ST.
SAN PEDRO VILLA TRACT
BELLE PORTE AVE.
SENATOR AVE.
WESTON STREET
A JOUGHIN PARTITION
M.R. 7-50
L.S. 2-37
LOT E
C.F. 41
LOT F
C.S. 8-89
LOT G
C.F. 41
C.S. 8-89
DOLORES B. DE WARD & B. GAFFEY
ARCADIA SANTA FE
CSB-642
A3 OF A3
CSB-642
A2 OF A3
CSB-642
A1 OF A3