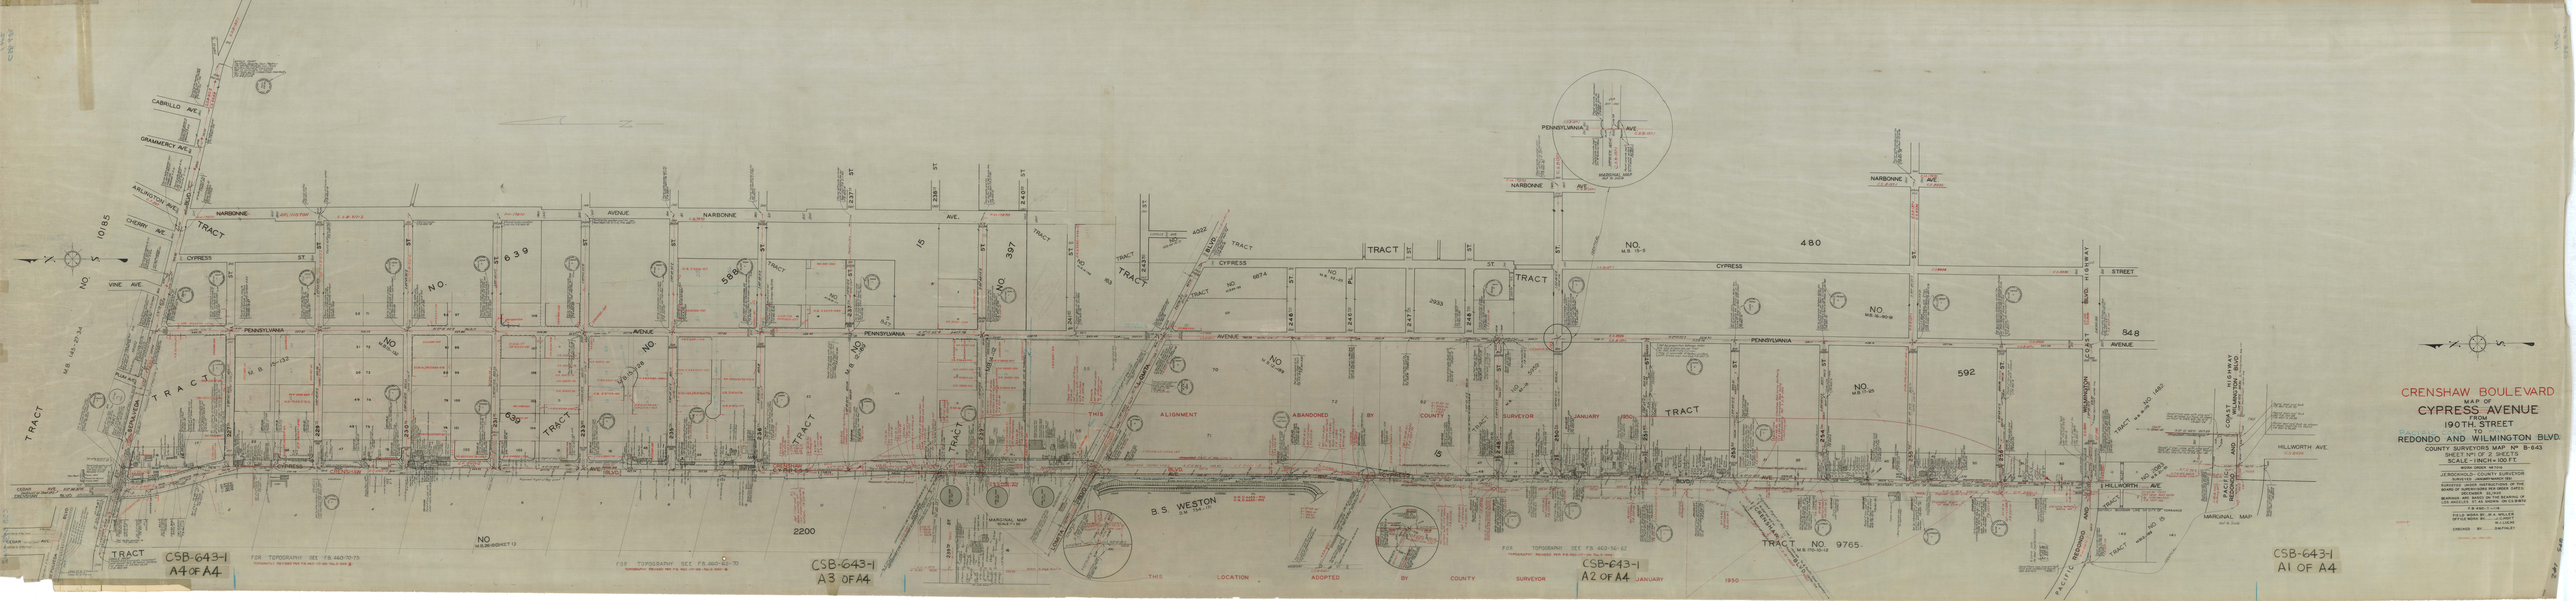
CRENSHAW BOULEVARD
MAP OF
CYPRESS AVENUE
FROM
190TH STREET
TO
REDONDO AND WILMINGTON BLVD.
COUNTY SURVEYOR'S MAP NO. B-643
SHEET 1 OF 2 SHEETS
SCALE: 1 INCH = 100 FT.
CSB-643-1
A1 OF A4
CSB-643-1
A2 OF A4
CSB-643-1
A3 OF A4
CSB-643-1
A4 OF A4
THIS ALIGNMENT ABANDONED BY COUNTY SURVEYOR JANUARY 1950
THIS LOCATION ADOPTED BY COUNTY SURVEYOR JANUARY 1950
B.S. WESTON
TRACT NO. 9765
CYPRESS
PENNSYLVANIA AVENUE
NARBONNE AVE.
HILLWORTH AVE.
REDONDO BLVD.
WILMINGTON BLVD.
MARGINAL MAP