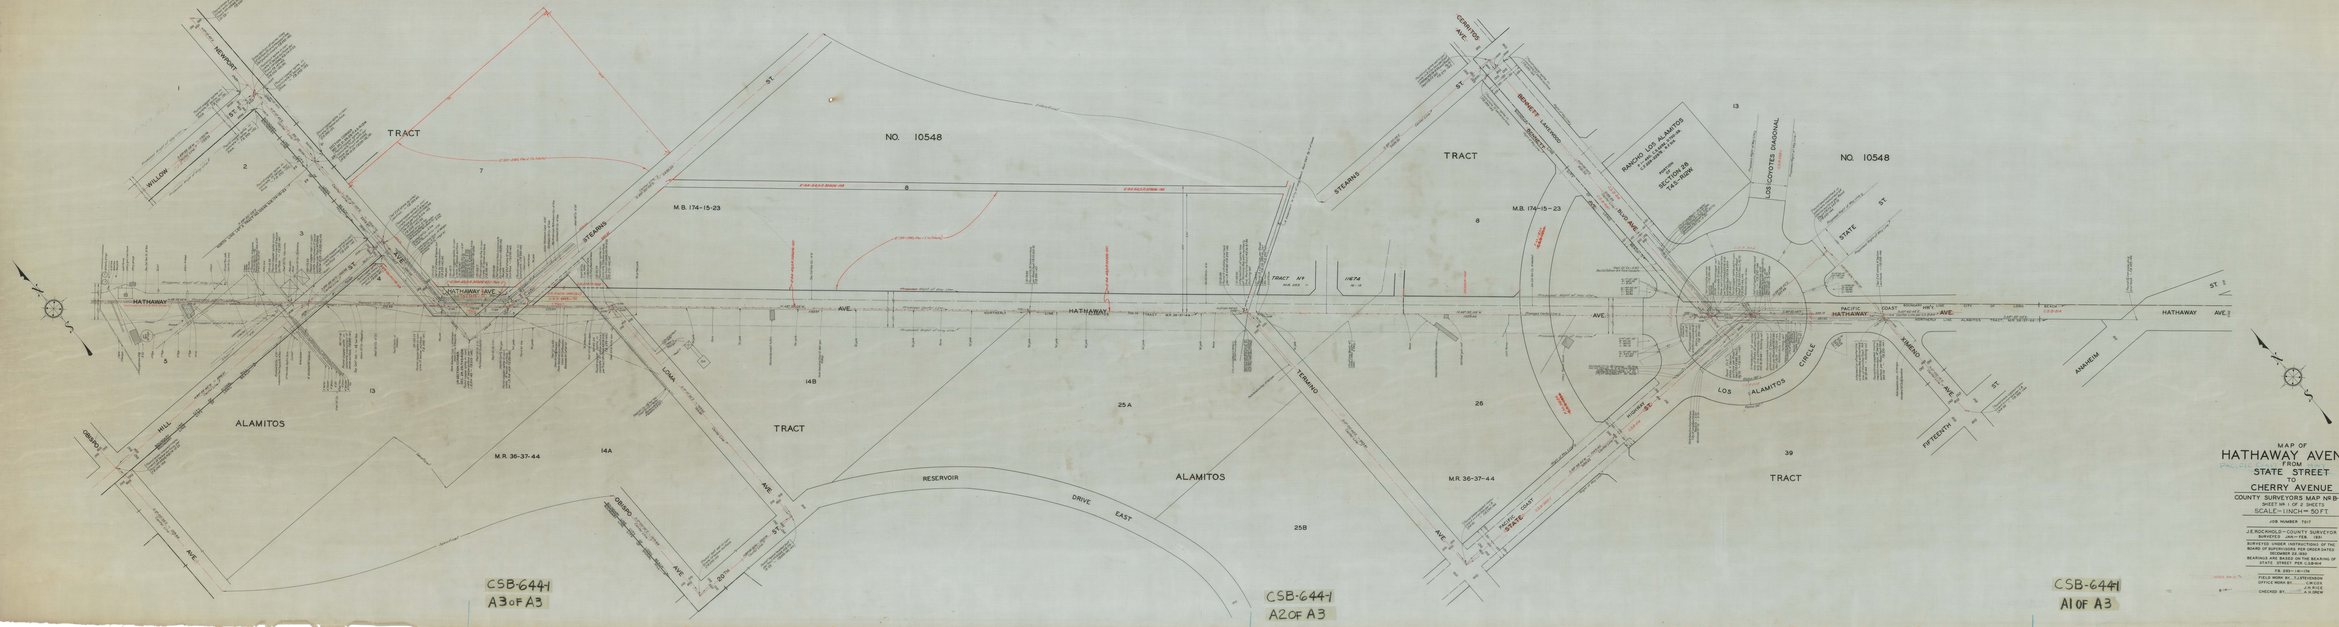
MAP OF
HATHAWAY AVENUE
FROM
STATE STREET
TO
CHERRY AVENUE
COUNTY SURVEYORS MAP NR B-644
SHEET NR 1 OF 2 SHEETS
SCALE - 1 INCH = 50 FT.
JOB NUMBER 7617
J.E. ROCKHOLD - COUNTY SURVEYOR
JANUARY 1951
SURVEYED UNDER INSTRUCTIONS OF THE BOARD OF SUPERVISORS MINUTE ORDER DATED DECEMBER 22, 1950
BEARINGS ARE BASED ON THE BEARING OF STATE STREET BETWEEN CHERRY AVE.
FIELD WORK BY: E. LATTENDINON
OFFICE WORK BY: L.W. COX
J.N. RICE
CHECKED BY: A.D. BREW
CSB-6441
A1 OF A3
CSB-6441
A2 OF A3
CSB-6441
A3 OF A3
TRACT
NO. 10548
M.B. 174-15-23
M.R. 36-37-44
ALAMITOS
HATHAWAY
HATHAWAY AVE.
STEARNS
NEWPORT
WILLOW
HILL
GERARD
LOMA
TERRANO
RESERVOIR
DRIVE
EAST
STATE
PACIFIC COAST HWY.
RANCHO LOS ALAMITOS
LOS COYOTES DIAGONAL
LOS ALAMITOS CIRCLE
ANAHEIM
ANSELMO
FIFTEENTH
ST.
AVE.