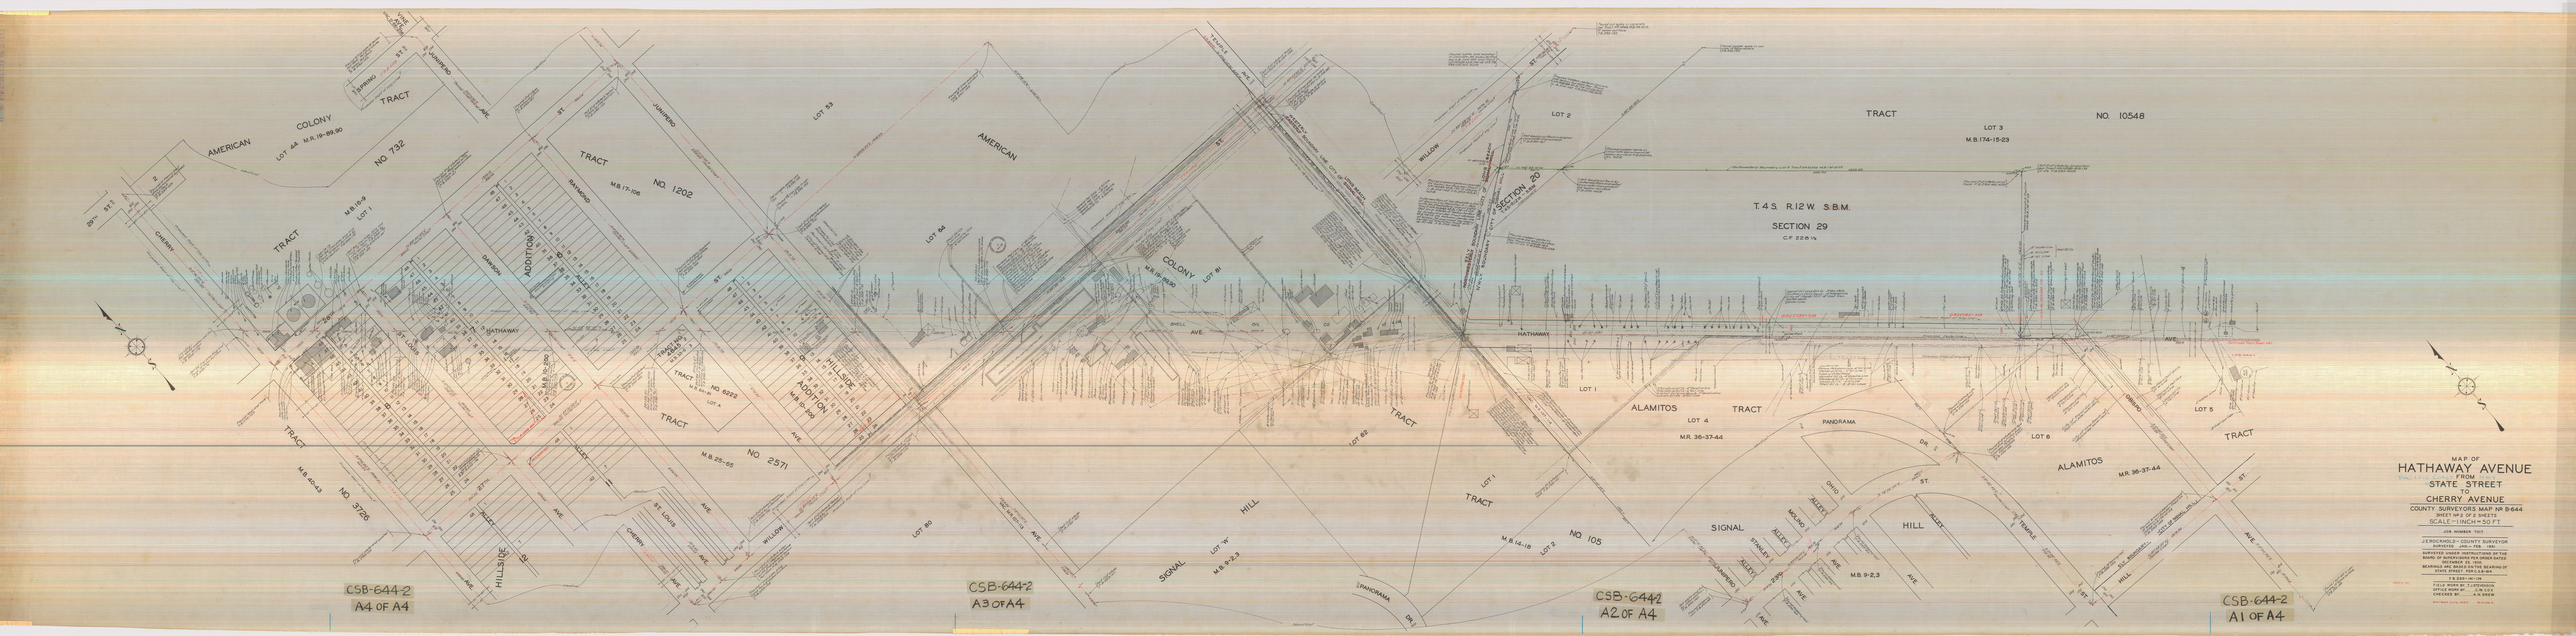
MAP OF
HATHAWAY AVENUE
FROM
STATE STREET
TO
CHERRY AVENUE
COUNTY SURVEYORS MAP Nº B-644
SHEET 1 OF 2 SHEETS
SCALE = 1 INCH = 50 FT
JOB NUMBER 7103
J. E. ROCKWOOD - COUNTY SURVEYOR
SURVEYED JAN. - FEB. 1951
SURVEYED UNDER INSTRUCTIONS OF THE BOARD OF SUPERVISORS PER ORDER DATED DECEMBER 22, 1950
BEARINGS ARE BASED ON THE BEARING OF STATE STREET PER C.S.B.W.H.
F.B. 2237-H-1-14
FIELD WORK BY J. E. ROCKWOOD
OFFICE WORK BY C.W. COX
CHECKED BY A.H. SHEW
AMERICAN COLONY TRACT NO. 732
LOT 44 M.R. 19-89,90
TRACT NO. 1202
M.B. 17-106
TRACT NO. 2571
M.B. 25-65
TRACT NO. 3726
M.B. 40-43
TRACT NO. 6222
M.B. 16-200
HILLSIDE ADDITION
M.B. 16-200
AMERICAN COLONY
M.R. 19-89,90
LOT 81
LOT 82
LOT 80
LOT 53
LOT 64
LOT 1
LOT 2
LOT 3
M.B. 174-15-23
TRACT NO. 10548
T.4 S. R.12 W. S.B.M.
SECTION 29
C.F. 228 1/2
SECTION 20
ALAMITOS TRACT
LOT 4
M.R. 36-37-44
LOT 5
LOT 6
SIGNAL HILL
LOT "W"
M.B. 9-2,3
TRACT NO. 105
M.B. 14-18
LOT 2
M.B. 9-2,3
HATHAWAY
PANORAMA
CHERRY
JUNIPERO
WILLOW
ST. LOUIS
CSB-644-2
A4 OF A4
CSB-644-2
A3 OF A4
CSB-644-2
A2 OF A4
CSB-644-2
A1 OF A4