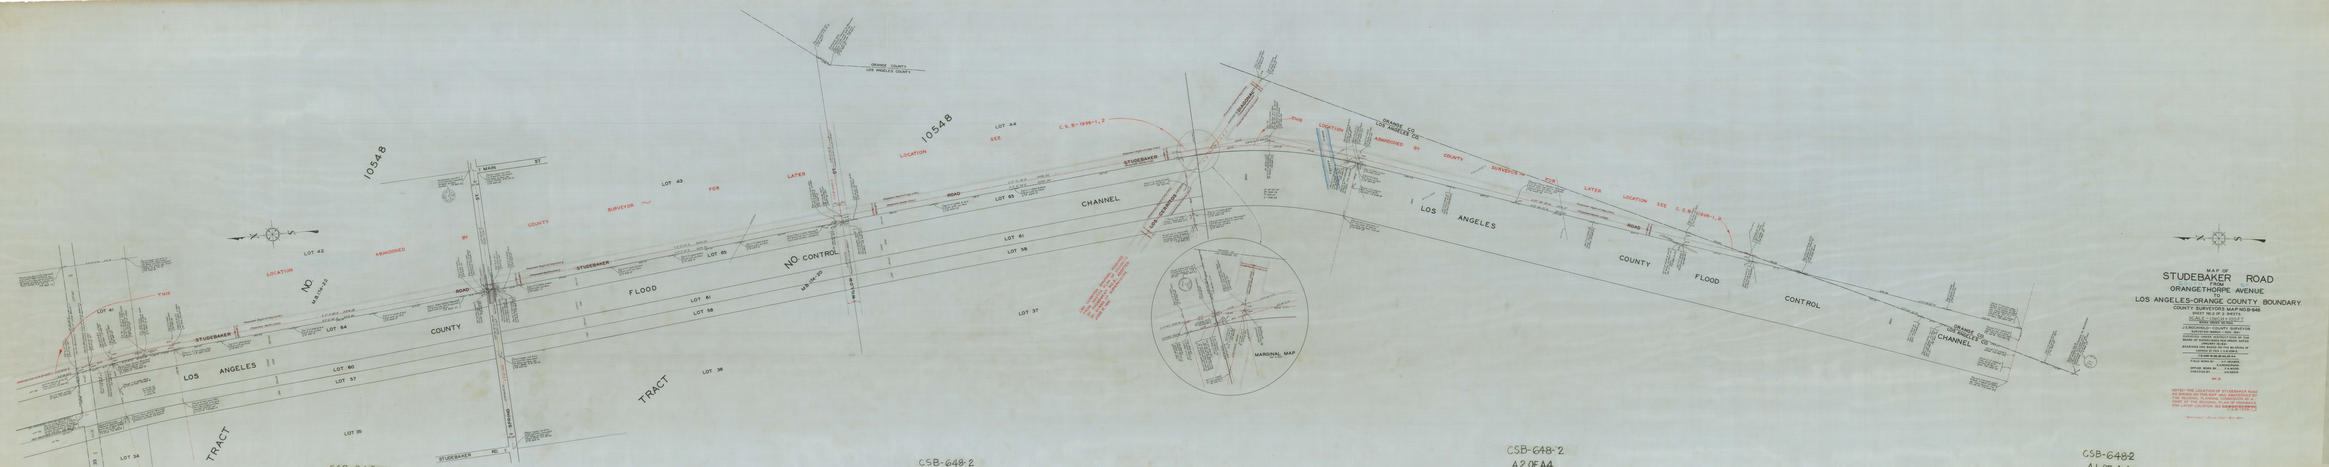
MAP OF
STUDEBAKER ROAD
FROM
ORANGETHORPE AVENUE
LOS ANGELES-ORANGE COUNTY BOUNDARY
COUNTY SURVEYORS MAP NO. B-948
SCALE: 1" = 100' FEET
ORANGE COUNTY
LOS ANGELES COUNTY
10548
LOS ANGELES COUNTY FLOOD CONTROL TRACT
NO. CONTROL
FLOOD
CHANNEL
MARGINAL MAP
LOS ANGELES COUNTY FLOOD CONTROL
ORANGE CO. CHANNEL
STUDEBAKER ROAD
LOT 41
LOT 42
LOT 43
LOT 44
LOT 64
LOT 60
LOT 57
LOT 35
LOT 34
LOT 36
LOT 37
LOT 65
LOT 61
LOT 58
C.S. B-1898-1, 2
CSB-648-2
A 2 OF A4
CSB-6482
A1 OF A4