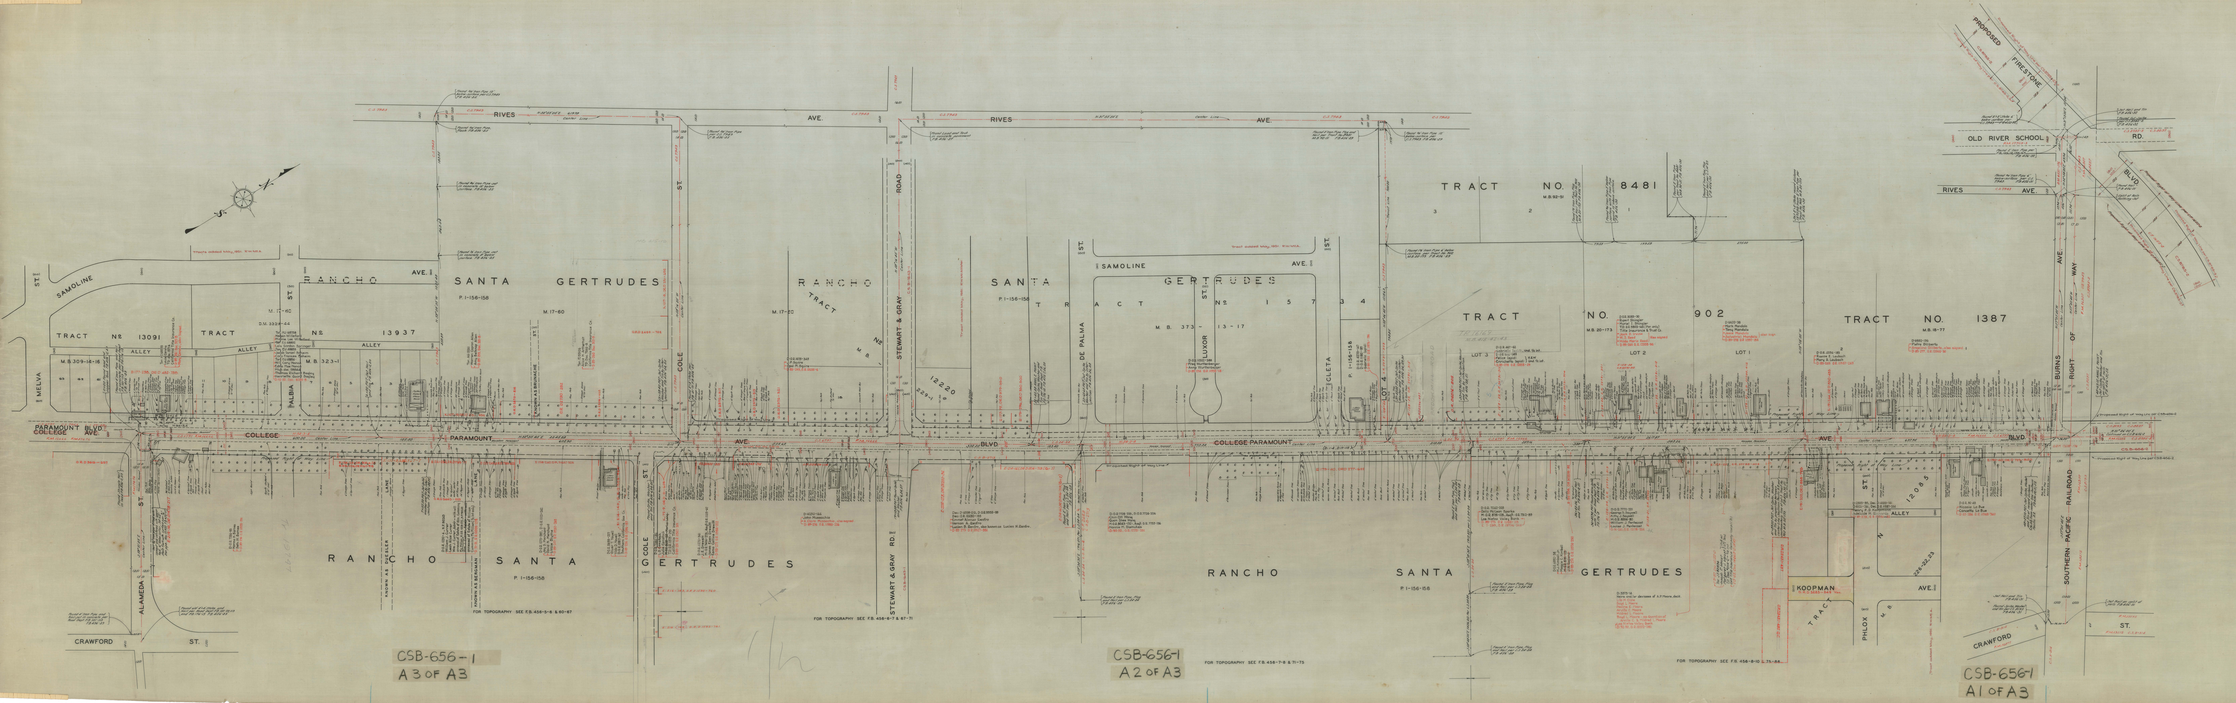
PARAMOUNT BOULEVARD
MAP OF
COLLEGE AVENUE
FROM
CLARA STREET
TO
ALAMEDA STREET
COUNTY SURVEYORS MAP Nº B-656
SHEET Nº 1 OF 2 SHEETS
SCALE- 1 INCH = 50 FEET
OPENING AND WIDENING DISTRICT Nº 113
WORK ORDER Nº 313
JEROCKHOLD COUNTY SURVEYOR
SURVEYED FEBRUARY TO APRIL 1951
SURVEYED UNDER INSTRUCTIONS OF THE BOARD OF SUPERVISORS PER ORDER DATED DECEMBER 19, 1949
BEARINGS ARE BASED ON THE BEARING OF FIRESTONE BOULEVARD
P.F.C. 5-8.370-2
F.B. 456-1-115
FIELD WORK BY C.V.CRUMLEY
OFFICE WORK BY G.L.PACK
G.A.CROWL
CHECKED BY D.W.FINLEY
Exhibit not changed to Permanent Map 8-8-55
Revised May, 1951 - W.W.McKinley
CSB-656-1
A3 OF A3
CSB-656-1
A2 OF A3
CSB-656-1
A1 OF A3
RIVES AVE.
SAMOLINE AVE.
COLLEGE AVE.
PARAMOUNT BLVD.
CRAWFORD ST.
ALAMEDA ST.
COLE ST.
STEWART & GRAY RD.
DE PALMA ST.
LUCKY ST.
CLETA ST.
BURNS AVE.
RIGHT OF WAY
SOUTHERN PACIFIC RAILROAD
PHLOX ST.
KOOPMAN AVE.
OLD RIVER SCHOOL RD.
PROPOSED FIRESTONE BLVD.
RANCHO SANTA GERTRUDES
TRACT NO. 8481
TRACT NO. 902
TRACT NO. 1387
TRACT Nº 13091
TRACT Nº 13937
TRACT Nº 12220
TRACT Nº 13734
TRACT Nº 12385
TRACT Nº 12386
ALLEY
LOT 1
LOT 2
LOT 3
LOT 4
LOT 5
LOT 6
LOT 7
LOT 8
LOT 9
LOT 10
LOT 11
LOT 12
LOT 13
LOT 14
LOT 15
LOT 16
LOT 17
LOT 18
LOT 19
LOT 20
LOT