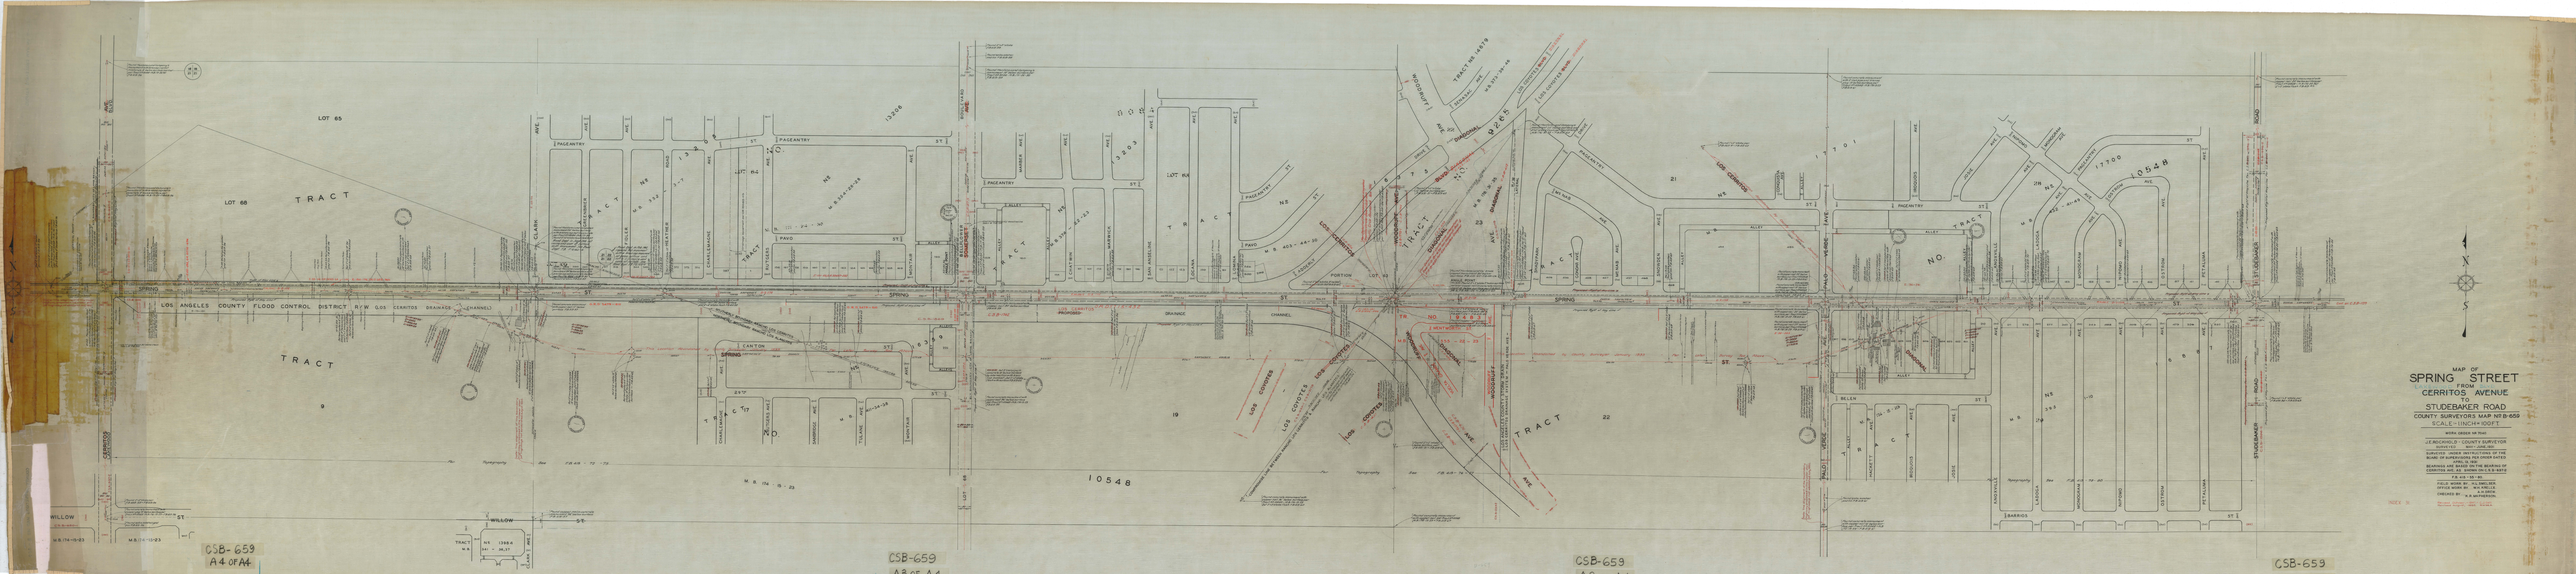
MAP OF
SPRING STREET
FROM
CERRITOS AVENUE
TO
STUDEBAKER ROAD
COUNTY SURVEYORS MAP NO B-659
SCALE - 1 INCH = 100 FT
WORK ORDER NO 7040
J.E. ROCHFOLD - COUNTY SURVEYOR
SURVEYED UNDER INSTRUCTIONS OF THE BOARD OF SUPERVISORS, PER ORDER DATED APRIL 16, 1951
BEARINGS ARE BASED ON THE BEARING OF CERRITOS AVE. AS SHOWN ON C.S.B-1657.
F.B. 4-8 - 151-151
FIELD WORK BY: WM. KNOLLER
OFFICE WORK BY: WM. KNOLLER
A.H. BEER
CHECKED BY: H.B. MATHERSON
LOS ANGELES COUNTY FLOOD CONTROL DISTRICT R/W LOS CERRITOS DRAINAGE (CHANNEL)
TRACT
LOT 65
LOT 68
LOS CERRITOS
PAGEANTRY
PAVO
CANTON
SPRING
WILLOW
STUDEBAKER ROAD
PALO VERDE AVE
CERRITOS
CSB-659
A4 OF A4
CSB-659
CSB-659
CSB-659