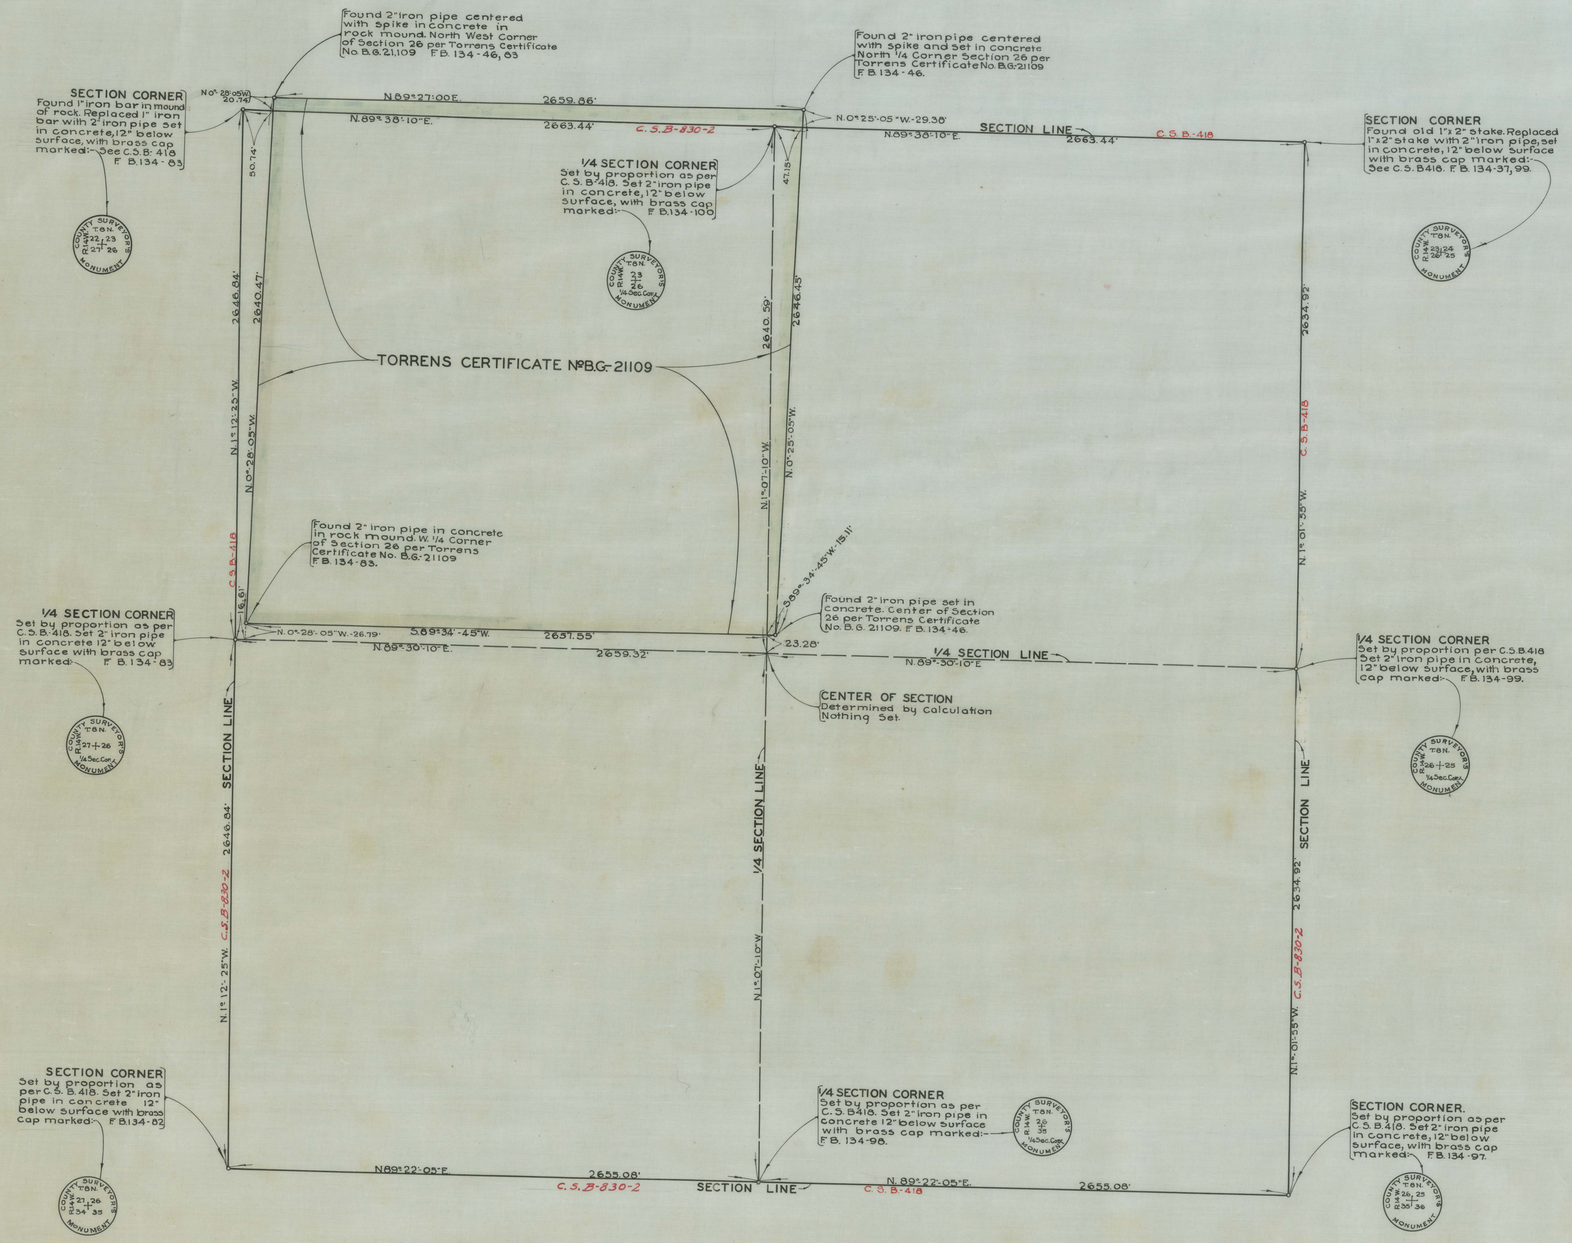

MAP OF

SECTION 26-T. 8 N. R. 14 W.

SHOWING RELATIONSHIP BETWEEN SECTION CORNERS AND LINES ESTABLISHED BY THE COUNTY SURVEYOR AND THOSE ESTABLISED ON THE SURVEY FOR TORRENS CERTIFICATE B.G. 21109

COUNTY SURVEYORS MAP No B-667

SCALE 1 INCH=300 FT.
SCALE OFFSETS 1 INCH=50 FT.

WORK ORDER No 107

J. E. ROCKHOLD COUNTY SURVEYOR

SURVEYED APRIL 1929

BEARINGS ARE SAME AS THOSE SHOWN ON C.S.B-418

F.B. 134-46, 51, 82, 98, 99, 100

FIELD WORK BY..... E. A. ROSECRANS
OFFICE WORK BY..... H. H. REYNOLDS
CHECKED BY..... K. R. McPHERSON

Sht. 72

NOTE:
The boundaries of the property per Torrens Certificate Number B.G. 21109 are outlined in blue.

CSB-667
A1 OF A1