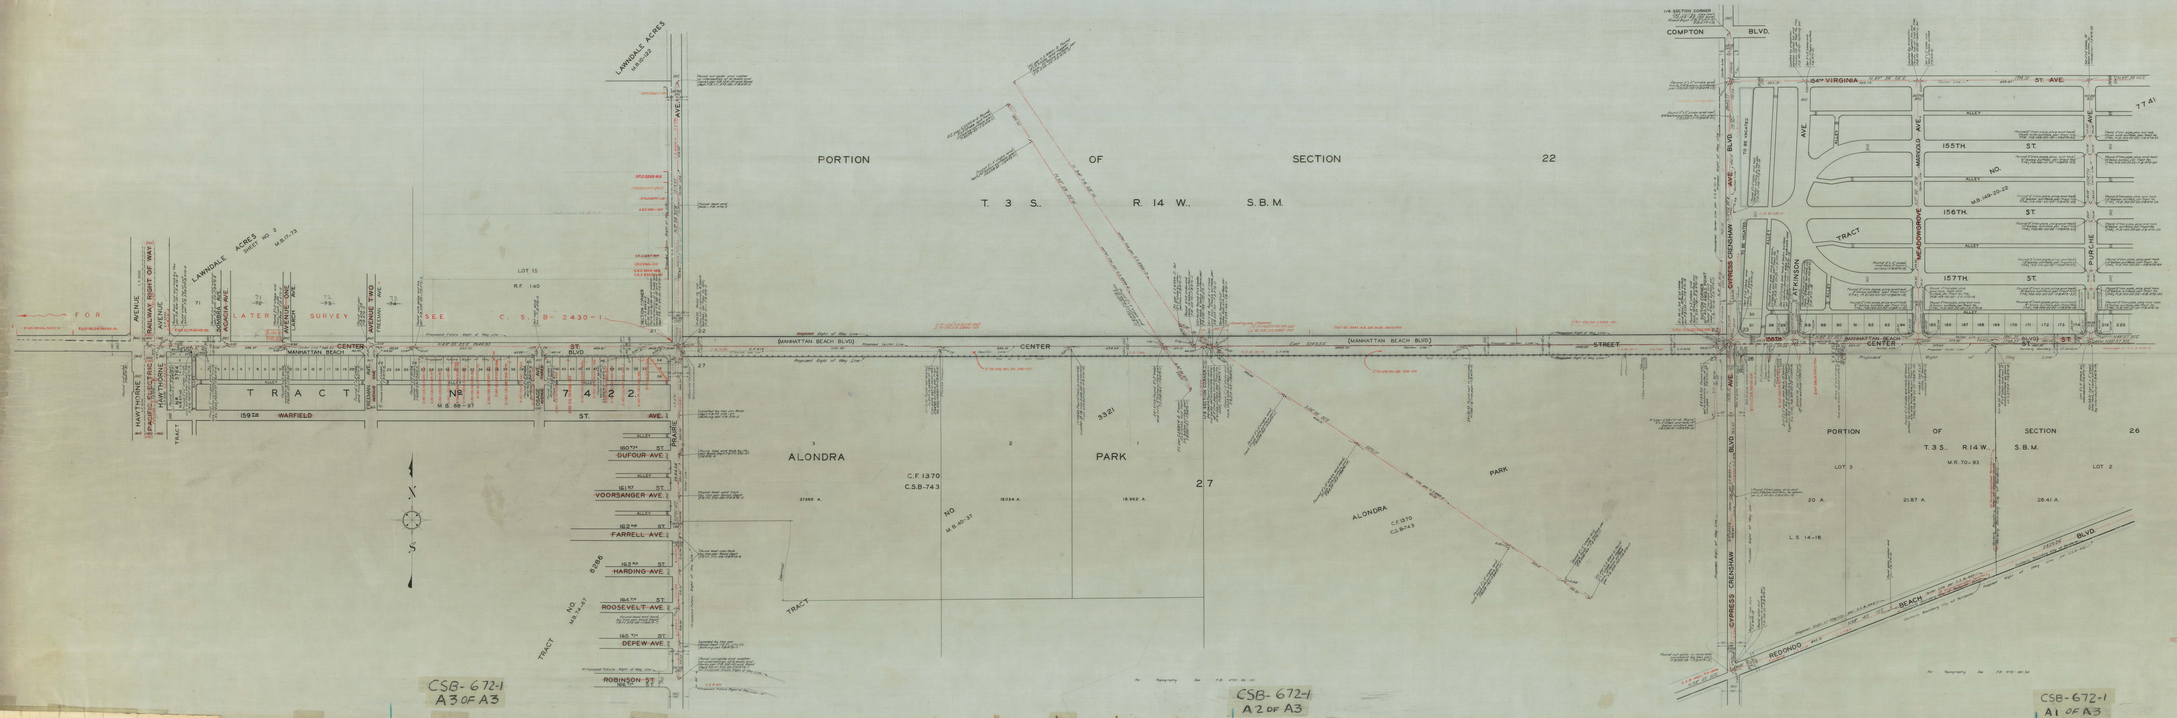

MANHATTAN BEACH BLVD

MAP OF CENTER STREET FROM PRAIRIE AVENUE TO NORMANDIE AVENUE

COUNTY SURVEYORS MAP Nº B-672

SHEET Nº 1 OF 2 SHEETS

SCALE - 1 INCH = 100 FT

JOB NUMBER 7841

J.E. ROCKHOLD - COUNTY SURVEYOR

SURVEYED JUNE 1931 - JUNE 1933

SURVEYED UNDER INSTRUCTIONS OF THE BOARD OF SUPERVISORS PER ORDER DATED NOVEMBER 1, 1932

BEARINGS ARE BASED ON THE BEARING OF NORMANDIE AVENUE AS SHOWN ON C.S.B-880-1

C.S.B-79-1-1000

FIELD WORK BY	C.A. BENSON R.A. ROSS
OFFICE WORK BY	L.S. HWANG H.A. BRADFORD H.A. BRADFORD
CHECKED BY	D.M. FINLEY

Revised, July, 1941 - J.D. Griffith

INDEX 15