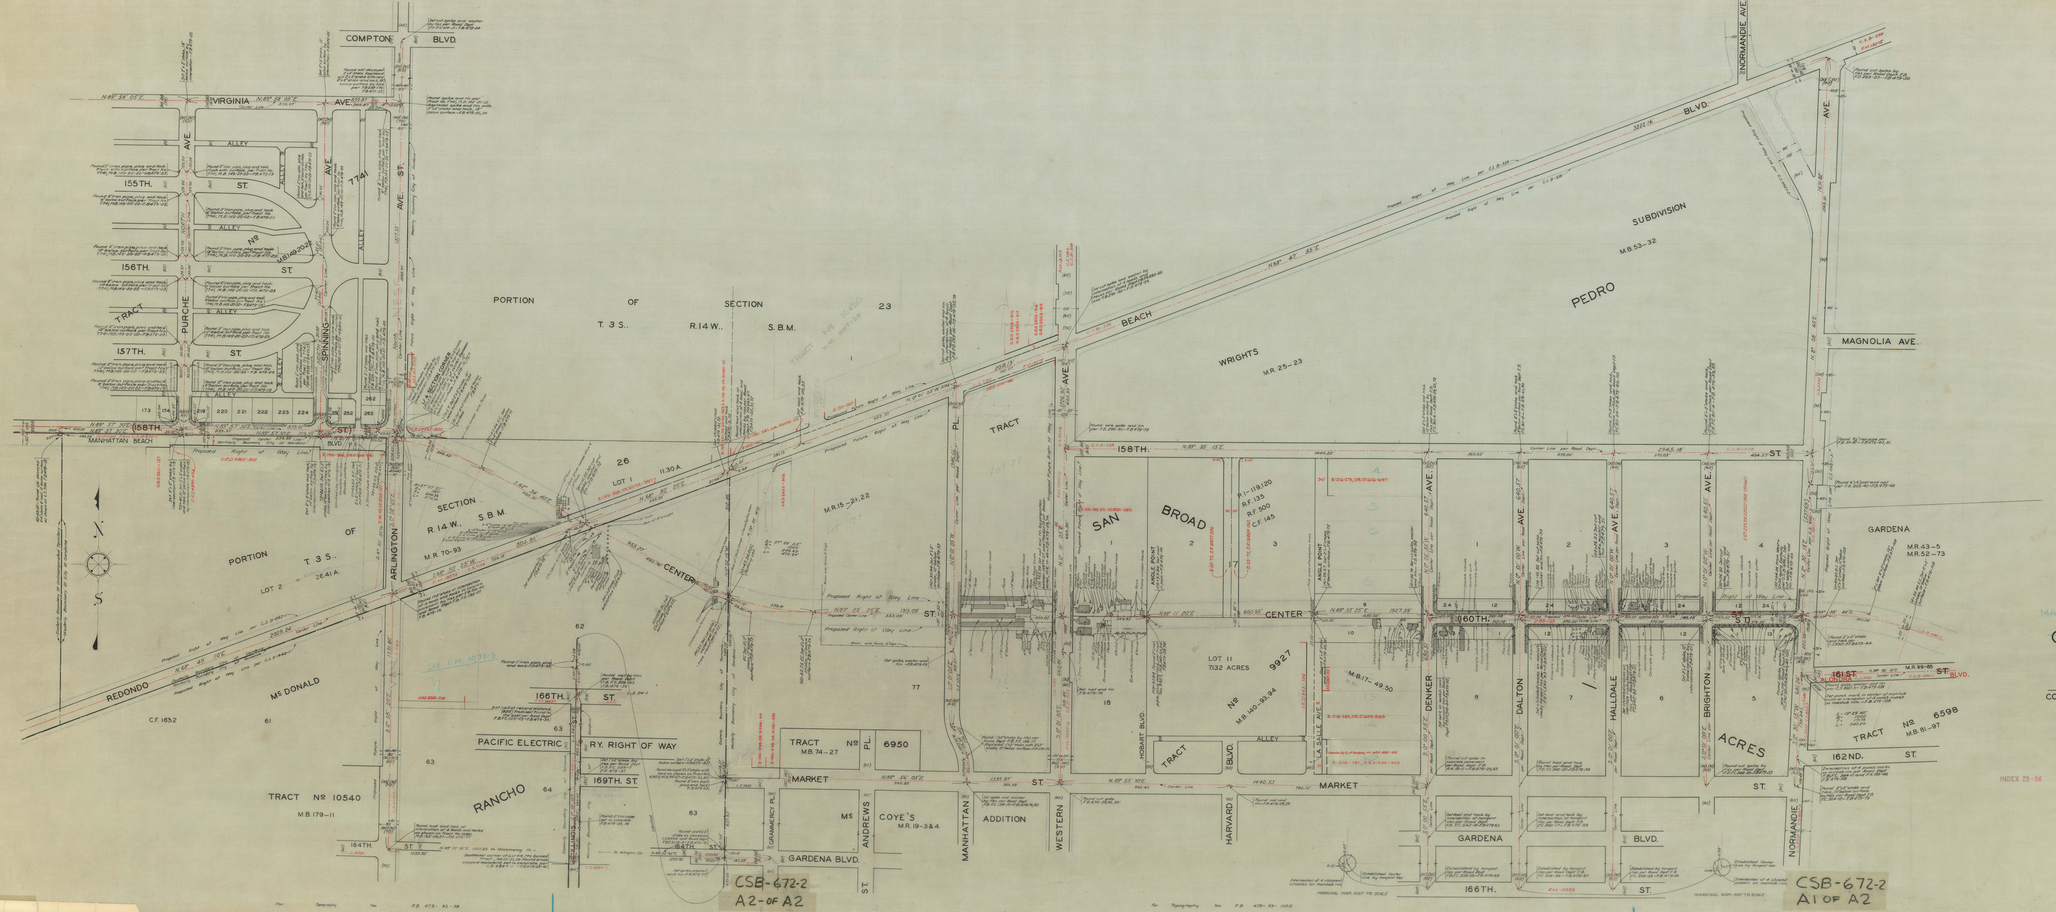

CSB-672-2
A2 OF A2

CSB-672-2
A1 OF A2

MANHATTAN BEACH BLVD.

MAP OF CENTER STREET FROM PRAIRIE AVENUE TO NORMANDIE AVENUE

COUNTY SURVEYORS MAP Nº B-672

SHEET Nº 2 OF 2 SHEETS

SCALE - 1 INCH = 100 FT

JOB NUMBER 7043

J. E. ROCKHOLD - COUNTY SURVEYOR
SURVEYED JUNE 1931 - JUNE 1932

SURVEYED UNDER INSTRUCTIONS OF THE BOARD OF SUPERVISORS PER ORDER DATED APRIL 13, 1931

BEARINGS ARE BASED ON THE BEARING OF NORMANDIE AVENUE AS SHOWN ON C.S. B-686-1

F.B. 479-1-1000

FIELD WORK BY	C.A. BENSON R.H. ROSS L.S. RAMMOND
OFFICE WORK BY	K.V. MORIN H.N. BRIGHTREE
CHECKED BY	D.M. FINLEY

INDEX 25-56

NATIONAL PUBLISHING - DETROIT