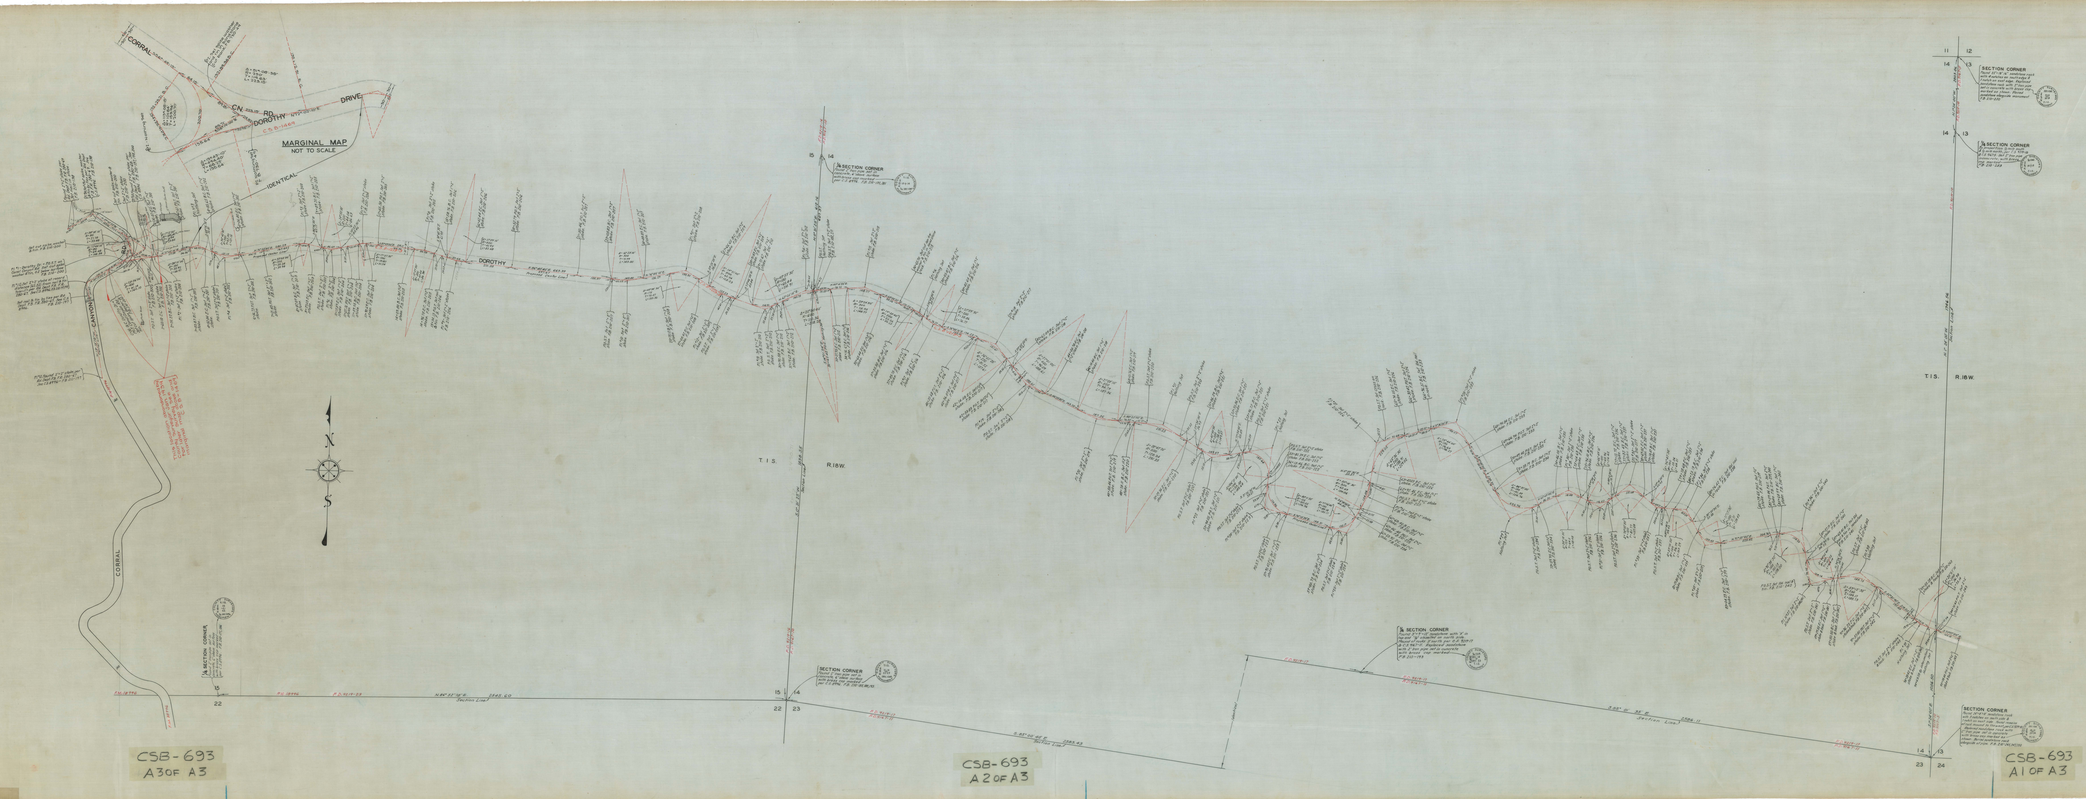

MAP OF
DOROTHY DRIVE
FROM
CORRAL CANYON ROAD
TO
LAS VIRGENES ROAD
COUNTY SURVEYORS MAP NO B-693

SCALE - 1 INCH = 100 FT

WORK ORDER NO. 988.

J.E. ROCKHOLD - COUNTY SURVEYOR
SURVEYED:-
SURVEYED UNDER INSTRUCTIONS OF THE BOARD OF SUPERVISORS PER ORDER DATED SEPTEMBER 2, 1930.
BEARINGS ARE BASED ON THE BEARING OF CORRAL CANYON RD. PER C.S. 9996

F.B. 20-18-253

FIELD WORK BY..... A.A. BRACHETT
C.A. BENSON.
OFFICE WORK..... A.E. SVENSON.
CHECKED BY..... C.A. BENSON.
G.W. FINLEY.

DATE 8-18-
INDEX IN BK 22